


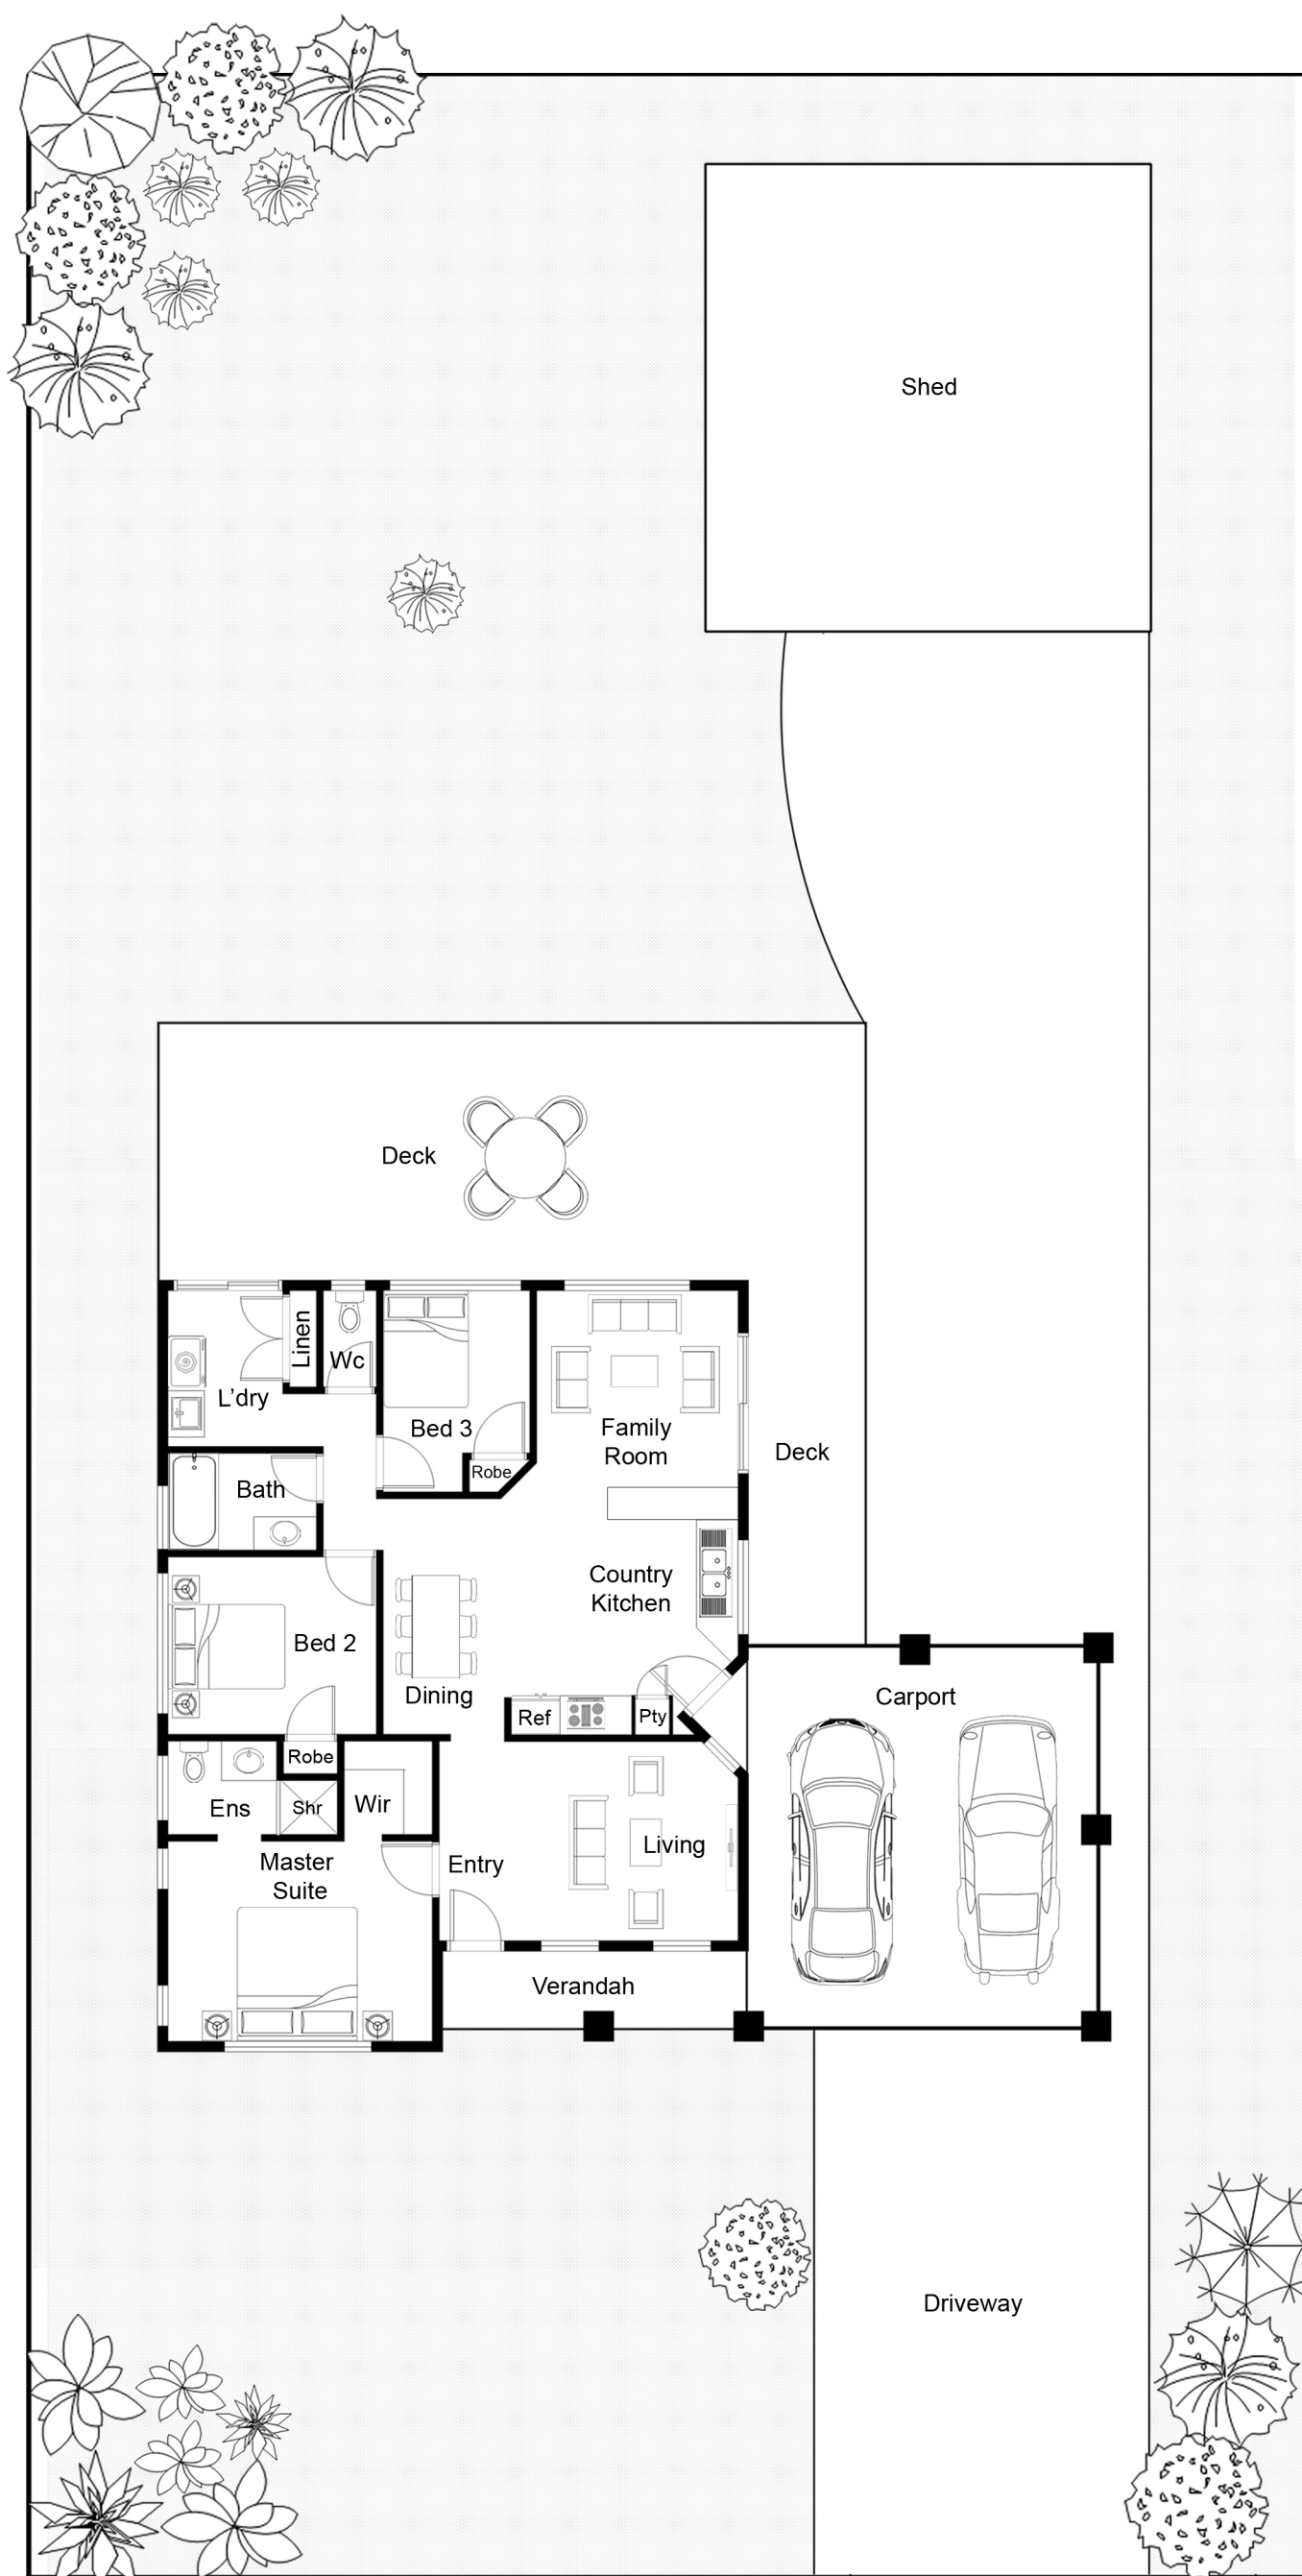

FLOOR PLAN ON SITE PLAN

This floor plan including furniture, fixture measurements and dimensions are approximate and for illustrative purposes only. BoxBrownie.com gives no guarantee, warranty or representation as to the accuracy and layout. All enquiries must be directed to the agent, vendor or party representing this floor plan.

27 Eclipse Drive Collingwood Heights 6330

WESTERN



AUSTRALIA

TITLE NUMBER

Volume

Folio

1386

118

RECORD OF CERTIFICATE OF TITLE

UNDER THE TRANSFER OF LAND ACT 1893

The person described in the first schedule is the registered proprietor of an estate in fee simple in the land described below subject to the reservations, conditions and depth limit contained in the original grant (if a grant issued) and to the limitations, interests, encumbrances and notifications shown in the second schedule.

BGRoberts
REGISTRAR OF TITLES



LAND DESCRIPTION:

LOT 56 ON PLAN 9029

REGISTERED PROPRIETOR: (FIRST SCHEDULE)

██████████ 27 ECLIPSE DRIVE ALBANY

(T J410041) REGISTERED 26/8/2005

LIMITATIONS, INTERESTS, ENCUMBRANCES AND NOTIFICATIONS: (SECOND SCHEDULE)

1. N363196 MORTGAGE TO BENDIGO AND ADELAIDE BANK LTD REGISTERED 24/6/2016.

Warning: A current search of the sketch of the land should be obtained where detail of position, dimensions or area of the lot is required.
Lot as described in the land description may be a lot or location.

-----END OF CERTIFICATE OF TITLE-----

STATEMENTS:

The statements set out below are not intended to be nor should they be relied on as substitutes for inspection of the land and the relevant documents or for local government, legal, surveying or other professional advice.

SKETCH OF LAND: 1386-118 (56/P9029)
PREVIOUS TITLE: 174-188A
PROPERTY STREET ADDRESS: 27 ECLIPSE DR, COLLINGWOOD HEIGHTS.
LOCAL GOVERNMENT AUTHORITY: CITY OF ALBANY



ELECTRICAL SAFETY CERTIFICATE

Electricity (Licensing) Regulations 1991, Regulation 52B

This certificate warrants that the electrical installing work described below is safe and complies with the *Electricity (Licensing) Regulations 1991*.

This Electrical Safety Certificate is the certificate of compliance referred to in Regulation 52B of the *Electricity (Licensing) Regulations 1991*. This regulation requires that the electrical contractor/authorised¹ electrician completing electrical installing work must, with 28 days of completing the work, provide a certificate of compliance in respect to the work to the person for whom the work was carried out.

Installation Details

Owner/Occupier Name Meter No. 0620306349

Builder/Client Name

Address 27 Eclipse Drive Collingwood Heights 6330

Inspection Only

Date of Completion 21/07/2026

Details of work completed (indicate a number/rating where relevant)

Inspected installation to confirm a minimum of two RCDs protecting all socket outlets and lighting points and smoke alarms are installed in accordance with the WA Building Regulations.

Details of RCD Protection

All the socket outlet and lighting final subcircuits of the installation are protected by at least two RCDs? Yes

If NO, what circuits are not protected:

Mains powered smoke alarm(s) are installed? Yes

If NO, what smoke alarms exist:

Do smoke alarms comply with WA Building Regulations? Yes

Details of any defects observed (alterations and additions only)

Replaced 2 rcds in meter box

Certification by authorised¹ electrician

I certify that I have inspected the electrical installation that is subject of this certificate, with the findings provided.

Name SIMON MACKERETH

Licence No. EW138643

Details of electrical contractor

Licence No. EC15242

Business Name A.B.A. SECURITY AND ELECTRICAL

Business Address P.O. BOX 1931 ALBANY DC WA 6331

Phone No. +61419046363, 08 9841 7828

Facsimile No.

Email Address reception@abasecurity.com.au

Date 21/07/2026

¹ Authorised pursuant to Regulation 52B(5) of the *Electricity (Licensing) Regulations 1991*

Plan 9029

Lot	Certificate of Title	Lot Status	Part Lot
50	1324/851	Registered	
51	238/47A	Registered	
52	1362/760	Registered	
53	1324/852	Registered	
54	238/48A	Registered	
55	1386/131	Registered	
56	1386/118	Registered	
57	1386/136	Registered	
58	1386/127	Registered	
59	1386/132	Registered	
60	1386/126	Registered	
61	1386/142	Registered	
62	403/63A	Registered	
63	391/40A	Registered	
64	1997/58	Registered	
65	313/15A	Registered	
66	1719/532	Registered	
67	1372/559	Registered	
68	1372/560	Registered	
69	452/135A	Registered	
70	1367/1	Registered	
71	326/123A	Registered	
72	127/194A	Registered	
74	1488/384	Registered	
75	153/122A	Registered	
76	127/198A	Registered	
77	250/34A (Cancelled)	Retired	
78	260/81A	Registered	
79	127/196A	Registered	
80	147/126A	Registered	
83	1447/975	Registered	
84	1447/974	Registered	
85	134/49A	Registered	
86	127/193A	Registered	
87	127/199A	Registered	
88	147/122A	Registered	
89	1475/978	Registered	
90	127/195A	Registered	
91	1475/979	Registered	
92	250/30A	Registered	
93	1475/980	Registered	
94	134/55A	Registered	
95	1475/977 (Cancelled)	Retired	
96	127/192A	Registered	
97	147/127A	Registered	

Plan 9029

Lot	Certificate of Title	Lot Status	Part Lot
98	134/50A	Registered	
99	1771/229	Registered	
100	1747/979	Registered	
101	1759/788	Registered	
102	284/72A	Registered	
7443	LR3082/960	Registered	

PT LOTS 37, 38 & 39 OF PLANTAGENET LOC. 43.

F.B. 26480.

TOTAL AREA 6.2777

PLAN 3301

INDEX PLAN 8976 CORIMUP 2000 13.07

CT 1159-974

APPROVED


10.1.69

LOT 126 TO VEST IN CROWN
UNDER SEC. 20A T.P. & D. ACT

LOCAL GOVERNMENT ACT

ALL ROADS WITHIN THE GREEN
BORDER ARE NOW DEDICATED.

PLAN 9029.

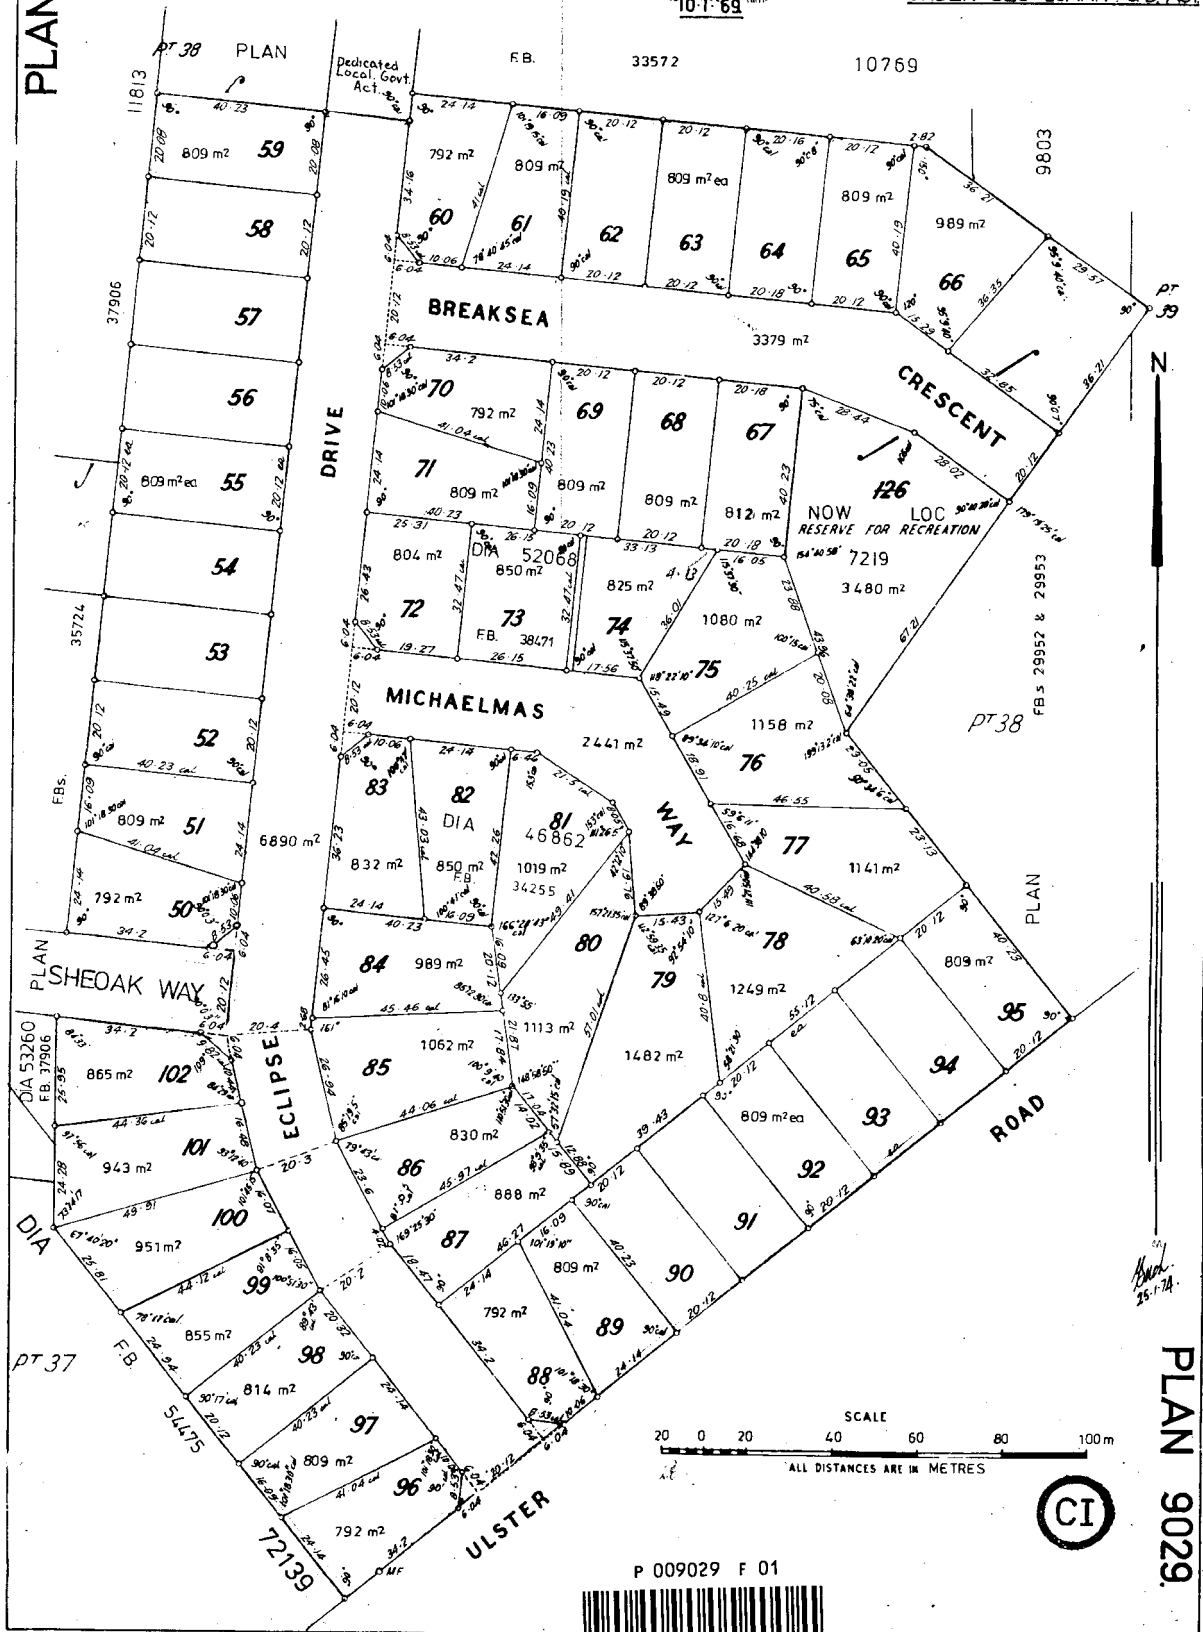

P 009029 F 01



property information
for use by agents



APPROVED BY
THE REAL ESTATE INSTITUTE
OF WESTERN AUSTRALIA (INC.)
COPYRIGHT © REIWA 2005
FOR USE BY REIWA MEMBERS
000012830808



SELLER'S NAME: ("the Seller")

Address:

Suburb: Post Code:

Mobile: Email:

SELLER'S NAME:

Address:

Suburb: Post Code:

Mobile: Email:

SELLER:

☒ is the Owner

☐ has given Power of Attorney to

☐ is a Mortgagee in Possession

☐ is an Executor/Administrator

ADDRESS OF PROPERTY TO BE SOLD

27 Eclipse Drive

Suburb: Post Code:

Whole Lot 56 on Deposited/ Diagram/ Survey/ Strata/ Plan No. 9029

Whole Volume: 1386 Folio: 118 ("the Property")

LISTING PRICE

\$ Offers Over \$739,000 Auction ☐

\$ to \$

Listing Rep: Honi Benson

Agency Expires: 19 / 11 / 2026

LISTING PRICE AMENDMENTS

\$ \$ \$

Date Date Date

TENANCY DETAILS

Rent / week \$

Fixed Term Expiry / / Periodic ☒

Rent can be reviewed: / /

Managing Agent Self Managed

Tenant Phone

STRATA

Strata Scheme Name

Name and Address of Secretary of Strata Company or Strata Company Manager

Strata Administration Levy \$ Frequency

Special Reserve Levy \$ Frequency

Additional By Laws ☐ Management Statement ☐ Special Rights

Issues

Encumbrances/ Property Interests:

Right of Way ☐ Drainage Right ☐ Easement ☐ Caveat ☐ Memorial ☐ Restrictive Covenant ☐ Heritage ☐ Contaminants ☐

HOUSE ☒ DUPLEX ☐ UNIT ☐ VILLA ☐ APARTMENT ☐ TOWNHOUSE ☐ VACANT LAND ☐ RURAL ☐

Year Built 2002 Walls B/V Roof C/bond Rates \$2988.15 Water \$296.90

RESIDENCE

No. Bedrooms 3

No. Bathrooms (Inc. ensuite) 2

No. WCS 2

Storeys 1,2,3,4, S/L 1

Lounge ☒

Lounge/Dining ☐

Theatre ☐

Dining ☐

Alfresco Kitchen ☐

Kitchen/Dining ☒

Family ☒

Games Room ☐

Study ☐

Sleepout ☐

Patio/Pergola ☒

Verandah ☒

Entrance Hall ☐

Laundry ☒

Insulation ☐

Air Cond ☒

Swim Pool-Above ☐

Swim Pool-Below ☐

Bore ☐

Retic ☐

Garage No. of cars 2 ☒

Carport No. of cars 2 ☒

Gas Bottles ☐

Gas HWS ☒

Solar HWS ☐

Elec HWS ☐

Gas Passes ☐

Gas Connected ☐

Sewer Passes ☐

Sewer Connected ☐

Septic ☒

Scheme Drinking Water ☒

Smoke Alarms ☒

RCDs ☒

Zoning R20

Separate Title not issued (3) ☐

Land Frontage (not Strata) 20.1m

Land Area (not Strata) 809.4sqm

Items not to be sold:

Items included in sale:

Items not in working order:

Illegal Structures:

Other features:

NOTES Rear retaining wall is damaged and will not be rectified. Buyer is to make their own investigations.

This information is correct at the date of signing. The Agent is authorised to pass this information on to prospective buyers. The Buyer may rely upon this information in any action against the Seller if the information is incorrect or misleading

Seller's Signature

20/7/2026

Seller's Signature

01/26 119

27 Eclipse Drive, COLLINGWOOD HEIGHTS 6330

Local Planning Scheme Information

LPS2 Zoning	Residential
LPS2 Special Use	No Result
LPS2 Reserve	No Result
LPS2 Special Control Areas	No Result
LPS2 R-Code	R20
LPS2 Additional Use	No Result
LPS2 Restricted Use	No Result
LPS2 Additional Reserve	No Result
LPS2 Site Specific Provisions	No Result
LPS2 Schedule 10 Reference	No Result
Scheme Policy Areas	No Result
Structure Plans	No Result
Local Development Plans	No Result

Document Links

LPS2 Special Control Area: No Result

Structure Plans: No Result

Local Development Plans: No Result

Property Hazards

Bush Fire Prone Areas	No Result
Coastal Hazards	No

Coastal Hazards - More
Info

Heritage Information

Heritage List	No Result
Heritage Drain	No Result
Local Heritage Survey	No Result
State Register	No Result
Aboriginal Cultural Heritage Register	No Result
Aboriginal Cultural Heritage Lodged	No Result
Aboriginal Cultural Heritage Historic	No Result

General Information

Ward	No Result
Locality	COLLINGWOOD HEIGHTS
Polygon Number	585826
PI Parcel	P009029 56
Lot Number	56
Usage Description	Transfer of Land Act (Type 1)
Usage Code	1
Area (m²)	809.357

Planning Considerations

Consideration	No Result
Scheme Standards	No Result

[More Info](#)

[No Result](#)

Building Applications

Application Number: 210747
Description: RETAINING WALL
Decision Description: Approved
Decision Date: 6/9/2001

Application Number: 210836
Description: Dwelling
Decision Description: Approved
Decision Date: 2/11/2001

Application Number: 221068
Description: PATIO - DECK
Decision Description: Approved
Decision Date: 6/1/2003

Application Number: 230083
Description: SHED
Decision Description: Approved
Decision Date: 17/2/2003

27 Eclipse Drive
Collingwood Heights, WA, 6330

Dear

RE: Property Appraisal

Thank you for your invitation to appraise your property and provide you with a rental appraisal as to what your property may be worth in today's market.

We have based this appraisal on current rental market conditions as well as our extensive knowledge of the property market in the local area.

In the current rental market we believe a rental return of \$720pw to \$740pw is achievable.

Should you have any questions relating to the information contained with this document please feel free to contact me on the details below.

Thank you again for the opportunity to access your property and for considering the services of our office. I look forward to working with you soon.

Kind Regards

Honi Benson

Honi B Realty
12 Peels Place Albany
Email: honib@honibrealty.com.au
Phone: 0409935947

Nearby Comparable Rental Properties

There are 7 rental properties selected within the radius of 10000.0m from the focus property. The lowest for rent price is \$650 and the highest for rent price is \$750 with a median rental price of \$680. Days listed ranges from 2 to 33 days with the average currently at 15 days for these selected properties.

5 JASON RD, BAYONET HEAD 6330

 3  1  2


Property Type: House
Area: 1,126 m² (138 m²)
RPD: 377//P009179

Current Rent Price: **\$650 per week**
First Rent Price: **\$650 per week**
Month Listed: **August 2026**
Days on Market: **2 Days**

Features: BUILD YR: 1981, WALL TYPE: B/VEN, ROOF TYPE: TILE, BRICK AND TILE, FIRE PLACE, VERANDAH/DECK, BUILT IN ROBES, AIR CONDITIONED, CLOSE TO SCHOOLS, CLOSE TO



14 MALEY PL, SPENCER PARK 6330

 3  1  2


Property Type: House
Area: 735 m² (113 m²)
RPD: 318//D068403

Current Rent Price: **\$680 per week**
First Rent Price: **\$680 per week**
Month Listed: **July 2026**
Days on Market: **9 Days**

Features: BUILD YR: 1990, WALL TYPE: BRICK, ROOF TYPE: TILE, DECK, BUILT IN ROBES, AIR CONDITIONED, FULLY FENCED, IMPROVEMENTS: GAS, ALARM SYSTEM, DISHWASHER,



28 FLEMINGTON ST, ORANA 6330

 3  2  2


Property Type: House
Area: 809 m² (115 m²)
RPD: 97//P000243

Current Rent Price: **\$680 per week**
First Rent Price: **\$680 per week**
Month Listed: **July 2026**
Days on Market: **22 Days**

Features: BUILD YR: 1977, WALL TYPE: B/VEN, ROOF TYPE: TILE, CLOSE TO SCHOOLS, CLOSE TO TRANSPORT, IMPROVEMENTS: PETS ALLOWED, CLOSE TO SHOPS, GARDEN



1 ENGLEHEART DR, MCKAIL 6330

 3  2  2


Property Type: House
Area: 313 m² (113 m²)
RPD: 211//P061739

Current Rent Price: **\$650 per week**
First Rent Price: **\$650 per week**
Month Listed: **July 2026* (Rented)**
Days on Market: **16 Days**

Features: BUILD YR: 2018, WALL TYPE: BRICK, ROOF TYPE: IRON



37 KURANNUP RD, BAYONET HEAD 6330

 3  2  3


Property Type: House
Area: 872 m² (143 m²)
RPD: 141//P008970

Current Rent Price: **\$750 per week**
First Rent Price: **\$750 per week**
Month Listed: **July 2026* (Rented)**
Days on Market: **14 Days**


Features: BUILD YR: 1995, WALL TYPE: B/VEN, ROOF TYPE: IRON



Prepared on 05/08/2026 by Honi B Realty. © Property Data Solutions Pty Ltd 2026 (pricefinder.com.au)

The materials are provided as an information source only. © Information contained within this Product includes location information data licensed from Western Australian Land Information Authority trading as Landgate ('Landgate'). Copyright in the location information data remains with Landgate. Landgate does not warrant the accuracy or completeness of the location information data or its suitability for any particular purpose.

27 ECLIPSE DRIVE, COLLINGWOOD HEIGHTS, WA 6330

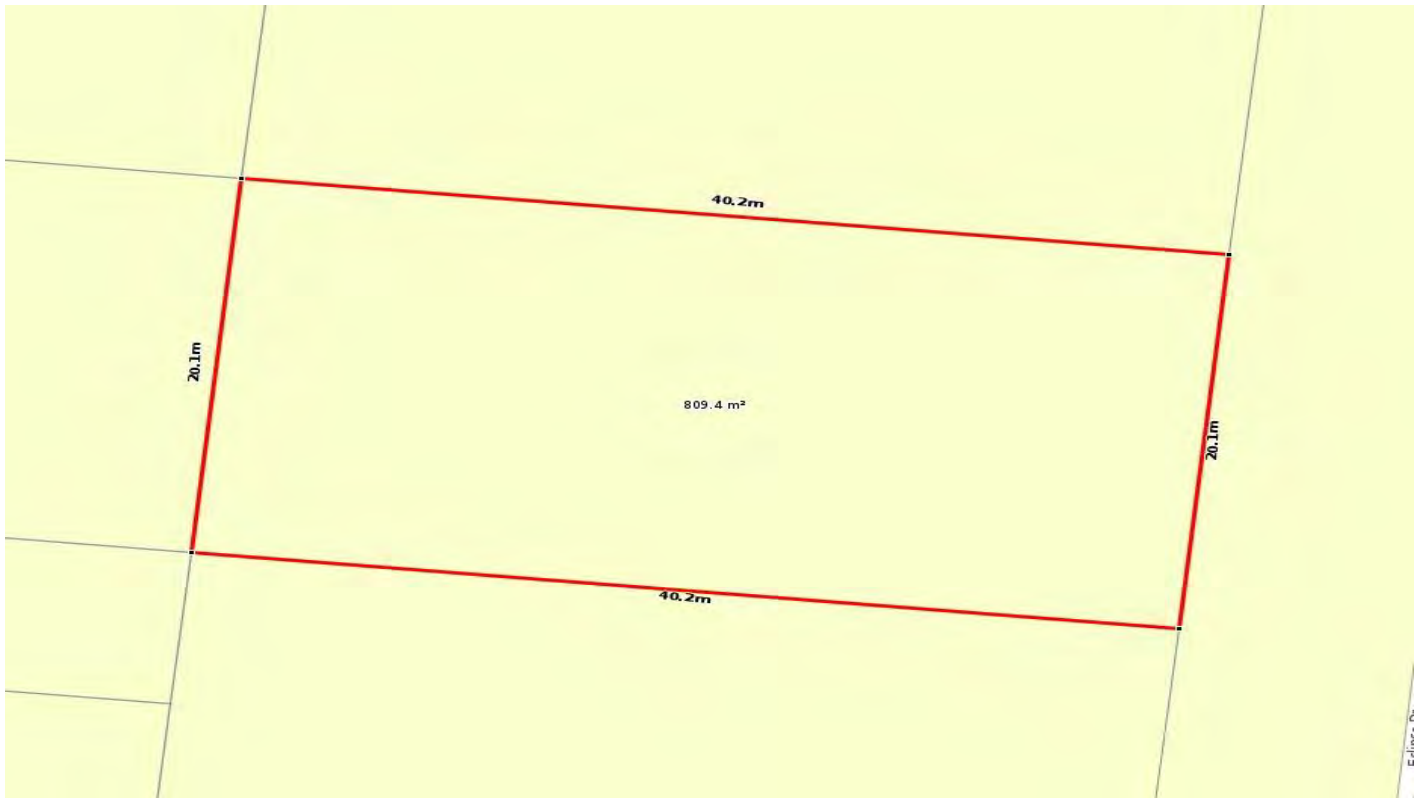

Appraisal Price

This market analysis has been prepared on 05/08/2026 and all information given has been based on a current market analysis for the property listed above. Based on this, we believe this property to be estimated in the following range:

\$720pw to \$740pw

Contact your agent for further information:

Name: Honi B Realty
Mobile:
Office: Honi B Realty
Office Phone: 0409935947
Email: honib@honibrealty.com.au

seller's disclosure statement

SELLER'S NAME: ("the Seller")

 Tel:
SELLER'S NAME: ("the Seller")

 Address: Post Code:

 Tel: Mobile:

 Email:
SELLER:

- ☒ is the Owner
☐ has given Power of Attorney
 to
☐ is a Mortgagee in Possession
☐ is an Executor/Administrator

ADDRESS OF PROPERTY TO BE SOLD

 Lot: on Deposited/ Diagram/ Survey/ Strata/ Plan No.

 Volume: Folio: ("the Property")

LISTING PRICE

 \$ Offers Over \$739,000 Auction ☐

 \$ to \$

 YES
NO
UNKNOWN

Question 1 through 15 are a reflection of the representations and warranties that the Seller makes to a Buyer in a contract for the sale of all land or strata title pursuant to the 2022 General Conditions

- | | |
|--|---|
| ☐ YES
☒ NO
☐ UNKNOWN | <p>1. Are there any demands, orders, requisitions or requirements of any Authority relating to or proposed to the Property, including sewer connections, swimming pool safety barriers, residual current devices ("RCDs") or smoke alarms? [9.1(a)(1)]</p> <p>Details <input type="text"/></p> <p>2. Are there any proposals for the re-alignment, widening, or alteration of the level of any road adjoining the Land by any Authority that would materially affect the Land or the use of the Land? [9.1(a)(2)]</p> <p>Details <input type="text"/></p> <p>3. Is there any money owing to any Authority in respect of works performed or to be performed or any expenses incurred by any Authority in respect of the Land? [9.1(a)(3)]</p> <p>Details <input type="text"/></p> <p>4. Excluding strata lots, are there any sewers, drains, pipes cables or other installations passing through the Land providing services to other land? [9.1(a)(4)]</p> <p>Details <input type="text"/></p> <p>☒ YES ☐ NO 5. Is there any outstanding or impending notice, demand, or liability to join in or contribute to the construction or repair of a dividing fence between the Land and any adjoining land under the Dividing Fences Act 1961 or otherwise? [9.1(a)(5)]</p> <p>Details <input type="text"/> Rear retaining wall</p> <p>☐ YES ☒ NO 6. Is there any encroachment onto the Land by a building or other structure from the adjoining land? [9.1(a)(6)]</p> <p>Details <input type="text"/></p> <p>☐ YES ☒ NO 7. Does a building or structure on the Land encroach on adjoining land? [9.1(b)]</p> <p>Details <input type="text"/></p> <p>☐ YES ☐ NO 8. Are each dividing fence and boundary wall on the boundary of the Land? [9.1(c)]</p> <p>Details <input type="text"/> Unknown</p> <p>☒ YES ☐ NO 9. Do you have good title to the chattels included in the sale, and will you at settlement be the sole owner free from any encumbrance? If not, these need to be stated in the contract for the sale of the Land. [9.1(d) & (e)]</p> <p>Details <input type="text"/></p> <p>☐ YES ☒ NO 10. Is there any reason why the Property won't be in the same state and condition at settlement? [9.1(f)]</p> <p>Details <input type="text"/></p> <p>☐ YES ☒ NO 11. Are there any public rights of way or easements that have been acquired by enjoyment or use? [9.1(g)]</p> <p>Details <input type="text"/></p> <p>☐ YES ☒ NO 12. Has anyone made a claim by way of adverse possession? [9.1(g)]</p> <p>Details <input type="text"/></p> <p>☐ YES ☒ NO 13. Are there any mining leases or licences in respect of the Land? [9.1(g)]</p> <p>Details <input type="text"/></p> <p>☐ YES ☒ NO 14. Have you received a notice of any resumption or intended resumption of the Property, or any part of the Property by any authority? [9.2(a)]</p> <p>Details <input type="text"/></p> <p>☒ YES ☐ NO 15. Is the use of the Property lawful? [9.2(b)]</p> <p>Details <input type="text"/></p> |
|--|---|

seller's disclosure statement

YES
NO
UNKNOWN

The following are other questions often asked about a property.

- ☐ ☒ ☐ 16. (a) Is there a bore on the property?
(b) Is it in working order?
(c) Is it shared with a neighbour?
☐ ☐ ☐ (d) If shared with a neighbour, is there a written agreement about running costs?
☐ ☐ ☐ (e) If more than one bore, then give details.
Details
- ☐ ☒ ☐ 17. (a) Is the sewage from the Property connected to a Water Corporation sewer?
If the answer is NO, then
☐ ☒ ☐ (b) Does a Water Corporation sewer pass the Property?
☐ ☒ ☐ (c) Have you received a notice requiring the sewage from the Property to be connected to a Water Corporation Sewer.
- ☒ ☐ ☐ 18. Is there any septic system connected to the dwelling(s)/building(s)?
If the answer is NO then-
☐ ☒ ☐ (a) Are there any disused septic tanks underground?
☐ ☒ ☐ (b) Have the septic tanks being decommissioned (removed or bases broken up and backfilled)?
Details
- ☐ ☒ ☐ 19. (a) Is there an Aerobic Treatment Unit (ATU)?
☐ ☐ ☐ (b) If so, is the ATU maintained in accordance with the protocol set down in the Code of Practice for the Design, Manufacture, Installation and Operations of ATU's?
Details
- ☐ ☒ ☐ 20. Is there a swimming pool or outside spa ("Swimming Pool")?
If the answer is NO, then-
☐ ☒ ☐ (a) has any Swimming Pool been filled in?
If there is a Swimming Pool
☐ ☐ ☐ (b) Is the cleaning and filtration equipment included in the sale price of the Property?
☐ ☐ ☐ (c) Is the cleaning and filtration equipment in good working order?
☐ ☐ ☐ (d) Do the safety barriers comply with current legal requirements?
Details
- ☐ ☒ ☐ 21. (a) All light fitting, fixed floor coverings and window treatments will be included in the purchase price of the Property together with but not limited to items that are nailed, screwed or otherwise fixed e.g. mirrors, shelves, dishwasher, ceiling fans, or built-in furniture. (garden sheds and television aerials are generally included in the purchase price)
☐ ☒ ☐ (b) Are there any such items not included in the purchase price? For example a leased alarm system)
(c) If so, give details of items not included
- ☐ ☐ ☐ 22. (a) Is there or has there been a termite/ timber pest problem on the Property during the last five years?
Details Unknown
- ☐ ☐ ☒ (b) When was the Property last inspected for termites/timber pests?
Details
- ☐ ☐ ☐ 23. Are there any locks that do not have keys? e.g window locks or doors
Details
- ☐ ☒ ☐ 24. Are there any tenancies, licences, occupancies, or leases which affect the Property?
Details
- ☐ ☐ ☒ 25. Are there any known structural defects in the Property?
Details
- ☒ ☐ ☐ 26. (a) During the term of the Seller's ownership have all the buildings, improvements and fences been constructed in accordance with, and with approval of all relevant authorities?
If NO then Details
- ☐ ☒ ☐ (b) During the term of the Seller's ownership have you or any other person caused to be made any additions or alterations to the Property or connections or installations in relation to water, sewage, gas, or electricity supplies?
Details
- ☐ ☒ ☐ 27. Are there any leases, licences, rights of way, interests, estates, easements, mortgages, encumbrances, restrictive covenants or claims affecting the Property and not referred to in the certificate of title?
Details

seller's disclosure statement

YES	NO	UNKNOWN	
☐	☐	☒	28. Are there any soil or drainage defects in the Property? Details
☐	☒	☐	29. Are there any prohibitions or restrictions on the use of the Property by virtue of statue, proclamation or by-law, development order or planning scheme? e.g. special zoning, heritage. Details
☐	☐	☒	30. Are there any hazardous substances (including but not limited to, asbestos or lead based paints) in or about the Property? Details
☐	☐	☐	31. (a) If practice of completion of any residential building works for more than \$20,000.00 have been done by a builder in the last six (6) years, has the statutory Home Indemnity insurance been taken out by the builder? (b) Provide details: Builder Insurer Policy Number
☐	☐	☒	32. Does the Property have insulation? If so, what sort and where? Details
☒	☐	☐	33. Does the Property have air-conditioning? If so, what sort and where? Details Reverse Cycle Main living
☐	☒	☐	34. (a) Was the Property built, or plumbing renovations undertaken, between mid-2017 and mid-2022? (b) If so, who was the builder? Details
☐	☐	☐	(c) Does the Property contain Iplex Pro-fit Typlex 1050 resin Polybutylene plumbing pipes?
☐	☐	☐	(d) Have there been any leaks of Iplex Pro-fit Typlex 1050 resin Polybutylene plumbing pipes in the Property?
☐	☐	☐	(e) Does the Property have a leak detection unit installed?
☐	☐	☐	(f) Has a legal or insurance claim been made and compensation, settlement, judgement, or another remedy been received in relation to previous leaks? Details

The following questions relate to the sale of a Strata or Community property only. These questions are a reflection of the representations and warranties that the Seller makes to a Buyer in a contract for the sale of all Strata or Community property pursuant to condition 10.2 of the 2022 General Conditions.

☐	☐	35. Has the Seller paid: (a) each Scheme Contribution levied by the Strata Corporation in respect of the Scheme Lot? If not, then give details
☐	☐	(b) all other money due to the Strata Corporation in respect of the Scheme Lot?
☐	☐	(c) all interest due to the Strata Corporation on any such money?
☐	☐	36. Has an administrator been appointed for the Strata Corporation? Details
☐	☐	37. Do you know of anything which will materially affect the Buyer's use or enjoyment of the Scheme Lot or of the common property comprised in the Strata/Community Scheme? If yes then give details
☐	☐	38. Do you know of any proposal or application to terminate the Strata/Community Scheme? Details
☐	☐	39. Is there a current, proposed or pending proceeding or application or unsatisfied orders or judgement in relation to the Strata/Community Scheme, Scheme Company, or Scheme Lot in a court or tribunal? Details
☐	☐	40. Is there any judgment or order of the State Administrative Tribunal, a court, tribunal or judicial or administrative body in respect to the Strata Corporation, Strata/Community Scheme, or Scheme Lot which has not been satisfied or complied with? Details
☐	☐	41. Is there any money owing to the Strata Corporation for work carried out by the Strata Corporation in relation to the Scheme Lot? Details
☐	☐	42. (a) Is there any proposed change to the by-laws of the Strata Corporation other than changes recorded on the Strata/Community Scheme? (b) Other than changes recorded on the Scheme Plan are there any changes to the Strata Corporation by-laws that have been voted on by the Strata Corporation or ordered by a court or tribunal? Details

seller's disclosure statement

YES	NO	UNKNOWN	
☐	☐	☐	43. Do you know of any action taken or any proposal to:
☐	☐	☐	(a) vary the schedule of unit entitlement recorded on the Scheme Plan; or
☐	☐	☐	(b) grant, vary or surrender any easement or restrictive covenant affecting the Scheme Lot or any other part of the parcel; or
☐	☐	☐	(c) transfer, lease, licence or resume any part of the Scheme Lot or the common property; or
☐	☐	☐	(d) obtain or take a lease of land outside the parcel; or
☐	☐	☐	(e) vary or surrender a lease of land outside the parcel; or
☐	☐	☐	(f) obtain an expenditure approval under section 102(6)(b) of the Strata Titles Act?
			Details
☐	☐	☐	44. Do you know of any proposal by the Strata Corporation to pass any resolution which will adversely affect the use and enjoyment by the buyer of the Scheme Lot or of the common property or increase the outgoings in respect to the Scheme Lot?
			Details
☐	☐	☐	45. Are you aware of any fact or circumstance which may result in court proceedings; or proceedings before a Court or State Administrative Tribunal, being instituted against the registered proprietor of the Scheme Lot in respect to any matter relating to the common property, the Scheme Lot, or any action or liability?
			Details
☐	☐	☐	46. Can residents keep pets on the Scheme Lot?
			Details
☐	☐	☐	47. (a) Is there a strata corporation bank account?
			(b) The balance of the strata corporation bank account is \$ on / /
☐	☐	☐	48. What are the Strata contributions
			(a) Administrative fund Contribution \$ frequency
			(b) Reserve Fund Contribution \$ frequency
			(c) Reserve Fund Contributions passed but not yet payable
			Details
☐	☐	☐	(d) Is the Strata Corporation considering any works that will result in an additional levy?
			Details
☐	☐	☐	49. Does the Scheme Lot have its own
☐	☐	☐	(a) water meter
☐	☐	☐	(b) electricity meter
☐	☐	☐	(c) hot water system (i.e. not shared)
☐	☐	☐	(d) parking
			Details
☐	☐	☐	50. Does any person other than lot owners have access and usage rights to the common property. For example swimming pool, tennis courts.
			Details
☐	☐	☐	51. Is there a caretaker? Details
☐	☐	☐	52. Visitor Parking
☐	☐	☐	(a) Is there visitor parking?
			Details
☐	☐	☐	(b) Do lot owners have access to visitor parking?
			Details
☐	☐	☐	(c) How long can visitor parking be used by lot owners and/or visitors?
			Details

Owner Builder Questions

☐	☒	53. (a) Was the residence or any alterations or additions to the residence done by an "owner-builder" within the seven (7) years preceding the proposed date of the contract to sell? (An owner builder is a person who is not a builder and has been issued a Local Authority building permit to build a building, or work, for themselves).
		(b) If the answer is "YES" then -
☐	☐	(i) has the "owner-builder" taken out a policy of insurance that complies with the Home Building Contracts Act 1991 as amended;
☐	☐	(ii) the "owner-builder" must give the buyer of the Property a valid Home Indemnity insurance certificate, that evidences the taking out of the policy for the remainder of the seven (7) year period from when the building permit was issued, prior to finalising any contract to sell or otherwise disposing of the Property.
		Do you have this certificate?
		Details

Smoke Alarms

☒	☐	54. Does the Property have hard wired smoke alarms?
		Details



APPROVED BY
THE REAL ESTATE INSTITUTE
OF WESTERN AUSTRALIA (INC.)
COPYRIGHT © REIWA 2025
FOR USE BY REIWA MEMBERS
000012830808



seller's disclosure statement

YES NO UNKNOWN

Residual Current devices (RCDs)

- ☒ ☐ 55. Are the RCDs required by law (usually a minimum of 2) installed to the residential premises?
Details
- ☒ ☐ 56. Do the RCDs protect all power point and lighting final subcircuits to comply with the Electricity Regulations?
Details
- ☒ ☐ ☐ 57. If the Property is a Strata Lot, then does the Common Property have the RCDs required by law?
Details

Working Order

- ☐ ☒ 58. Is the Seller aware of anything on the Property that is not in working order?
Details

National Broadband Network

- ☒ ☐ ☐ 59. Is NBN connected to the Property?
- ☒ ☐ 60. If Yes: Fibre to the Premises or
☐ ☐ Fibre to the distribution point or
☐ ☐ Fibre to the curb

General

- ☐ ☒ 61. Is there anything a buyer would want to know about the Property, the neighbours or the area?
Details

These disclosures by the Seller are correct as at the date of signing

Dated

Seller's Signature

Seller's Signature

OPTIONAL

The Seller(s) authorises the agent to pass this Seller's Disclosure Statement on to prospective buyers.
Warning- The Buyer may rely upon these disclosures made by the seller in any action against the seller if any of the disclosures are incorrect or misleading.

Seller's Signature

Seller's Signature



Property Interest Report

27 Eclipse Drive, Collingwood Heights 6330

landgate.wa.gov.au



OFFER TO PURCHASE

Property Address: _____

Full Legal Name: **(Include Middle Name)** _____

Full Legal Name: **(Include Middle Name)** _____

Address: _____

Mobile/Phone: _____

Email _____

Offer: _____

Deposit: _____

(Payable within 7 days from date of official contract)

Subject to finance? Yes No

How many days would you like? 7 14 21

Subject to Building & Pest? Yes No

How many days would you like? 7 14 21

Settlement Date from contract date OR From Formal Finance Date (Please Stipulate)

/ / **OR** 30 45 60 90

Special Conditions:

Subject to _____ to _____ Sale

Subject to Settlement

Notes: _____

Purchaser's Signature/Signatures: _____

Please return to Honi Benson
honib@honibrealty.com.au or Mobile: 0409935947.

1.

Property information

This section includes an aerial photograph and details of this property.

2.

Summary of interests that **AFFECT** this property

This section helps you to see at a glance interests pertaining to this property.

3.

Summary of interests that **DO NOT AFFECT** this property

This section helps you to see at a glance interests that do not affect this property.

4.

Details of interests that **AFFECT** this property

This section provides details of how an interest specifically relates to this property.

What is a property interest?

A property interest gives rights to a land owner but also, could imply restrictions or impose responsibilities which may impact on their use or enjoyment of the land. Most interests are created by government legislation, policies and guidelines.

Where does property interest information come from?

This service gathers interest information from multiple government bodies and private organisations in Western Australia and consolidates that information into the Property Interest Report. This report will show interests that do and do not affect the property.

Does this report include all interests?

This Property Interest Report only serves as a guide to interests that relate to this property not recorded on the Certificate of Title.

Landgate does not have access to all interest information that affects property in Western Australia. There may be other interests that relate to the property, where that information is currently not available to Landgate. For information on other known interests not in this report, see

<https://www.landgate.wa.gov.au/land-and-property/property-ownership/property-interest-report/interest-dictionary>.

Are interests on the Certificate of Title in this report?

No, this report does not include interest information registered on the Certificate of Title. Limitations, Interests, Encumbrances and Notifications may be registered on the Certificate of Title under Second Schedule Endorsements.

It is recommended that a copy of the Certificate of Title is obtained to identify any registered interests and/or information. Visit [landgate.wa.gov.au](https://www.landgate.wa.gov.au) to order a copy of the Certificate of Title.

How do I find out more information?

For further information about interests including information, contact details and relevant legislation on any interests in this report, see

<https://www.landgate.wa.gov.au/land-and-property/property-ownership/property-interest-report/interest-dictionary>.

If you have any queries or concerns, please contact the responsible agency of the interest in question, contact details can be found in this report or the interest dictionary.

Notice

This Property Interest Report has been produced by Landgate on behalf of the State of Western Australia. This report has direct access to property interest information held by multiple government bodies and private organisations in Western Australia.

This report is believed to be accurate and current at the time it was generated. However, circumstances and interests may change and can differ from the contents of this report. You must make your own assessment of it and rely on it at your own risk. Please see the full Disclaimer at the end of this report for further details.

Please note: Where risk has been identified to a property within this report and construction has occurred on the land, contact your relevant Local Government Authority for management remediation plans relevant to your property, or for properties being purchased off the plan, contact your developer.



Image captured October 2024



27 Eclipse Drive, Collingwood Heights 6330

Number of interests that impact this property	18
Certificate of title number	1386/118
Land ID	Lot 56 On Plan 9029
Type of property	House
Property use	Residential
Year built	2002
Wall/Roof type	Brick Veneer Walls/Iron Roof
Land area	809 m ²
Building area	111 m ²
Local Government Authority	Albany
Zoning	Residential (R20)



Perth CBD
388.0km



Beach
1.9km



Primary School
803m



Secondary School
803m

2. Summary of interests that **AFFECT** this property

4

Interests below specifically affect this property but do not appear on the Certificate of Title. For information and details on how the below interests may impact your property, please see section four of this report.

- 1 in 100 AEP Floodplain Development Control Area
- Building and Construction Industry Training Levy
- Building Permit
- Demolition Permit
- Dial Before You Dig
- Emergency Services Levy
- Groundwater Salinity
- Land Tax
- Local Government Rates
- Local Planning Schemes
- Mosquito-borne Disease Risk
- Native Title and Indigenous Land Use Agreements
- Occupancy Permit
- Residual Current Device
- Smoke Alarm
- Sprinkler Restrictions & Bans
- Swimming Pool
- Waterways Conservation Act Management Areas

3. Summary of interests that **DO NOT AFFECT** this property

5

Information currently available to Landgate suggests that these interests do not affect this property. For further information and contact details on these interests, please see the interest dictionary

<https://www.landgate.wa.gov.au/land-and-property/property-ownership/property-interest-report/interest-dictionary>.

-
- Aboriginal Cultural Heritage - Historic
 - Aboriginal Cultural Heritage - Lodged
 - Aboriginal Cultural Heritage - Protected Area
 - Aboriginal Cultural Heritage - Registered
 - Aboriginal Lands Trust Estate
 - Acid Sulfate Soil (ASS) Risk
 - APA Group Owned/Operated Gas Transmission Pipeline
 - ATCO Gas Australia Infrastructure
 - Australian Natural, Indigenous and Historic Heritage
 - Bush Fire Prone Areas
 - Bush Forever Areas
 - Clearing Control Catchments
 - Commercial Building Disclosure
 - Contaminated Sites (Contaminated Sites Database)
 - Control of Access on State Roads
 - Dampier to Bunbury Natural Gas Pipeline Development Setback Area
 - Development Control Area (Swan and Canning Rivers)
 - Environmentally Sensitive Areas
 - Environmental Protection Policies
 - European House Borer
 - Former Military Training Area (Unexploded Ordnance)
 - Garden Bore Suitability
 - Harvey Water Infrastructure
 - Heritage Council - Agreement
 - Heritage Council - Assessment Program
 - Heritage Council - Protection Orders
 - Heritage Council - State Register of Heritage Places
 - Intensive Agricultural Industries
 - Iron Staining Risk
 - Jandakot Airport - Aircraft Noise
 - Jandakot Airport - Land Use Planning
 - Lands owned or managed by the Department of Biodiversity, Conservation and Attractions
 - Liquor Restrictions
 - Local Heritage Surveys
 - Marine Harbours Act Areas
 - Marine Navigation Aids
 - Metropolitan Region Improvement Tax
 - Mining Titles
 - National Park, Conservation Park and Nature Reserve
 - Native Vegetation
 - Navigable Water Regulations
 - Notices on Properties under the Biosecurity and Agriculture Management Act 2007
 - Notices on Properties under the Soil and Land Conservation Act 1945
 - Perth Airport - Aircraft Noise
 - Perth Airport - Land Use Planning
 - Perth Parking Policy
 - Petroleum Tenure
 - Possible Road Widening
 - Proclaimed Groundwater Areas
 - Proclaimed Surfacewater Areas
 - Protected Areas - Collaborative Australian Protected Area Database
 - Public Drinking Water Source Areas
 - Ramsar Wetlands
 - Region Schemes
 - Residue Management Notice
 - Shipping and Pilotage Port Areas
 - State Forest and Timber Reserve
 - State Planning Policy 5.4 - Road and Rail Noise
 - State Underground Power Program
 - Threatened Ecological Communities
 - Threatened Fauna
 - Threatened Flora
 - Titanium - Zircon Mineralization Areas
 - Water Corporation Beneficiary Lot Water and/or Sewer
 - Water Corporation Brighton Non-Drinking Water
 - Water Corporation Effluent Discharge Scheme
 - Water Corporation Farmlands Service Conditions
 - Water Corporation Infrastructure (above and below ground)
 - Water Corporation Infrastructure Buffer Zones

3. Summary of interests that **DO NOT AFFECT** this property

6

- Water Corporation Infrastructure Contribution - Water, Sewer and/or Drainage
- Water Corporation Non-Standard Services (Private Fire Service)
- Water Corporation Pressure Exempt
- Water Corporation Private Pressure Sewer System
- Water Corporation Reserve Sewer, Water and Drainage Infrastructure Contribution Charge
- Water Corporation Saline Water
- Water Corporation Sewer System
- Water Corporation Special Agreement - Nitrate Water Condition
- Water Corporation Special Agreement - Non-Potable
- Water Corporation Water service is supplied by an Agreement
- Western Power Infrastructure
- Wetlands

4. Details of interests that **AFFECT** this property

7

Interests below in alphabetical order specifically affect this property but do not appear on the Certificate of Title. For further information and Legislation details, see <https://www.landgate.wa.gov.au/land-and-property/property-ownership/property-interest-report/interest-dictionary>.

1 in 100 AEP

Floodplain Development Control Area

Responsible agency:

Department of Water and Environmental Regulation

Definition of Interest:

1 in 100 Annual Exceedance Probability (AEP) Floodplain Development Control Area delineates land that may be affected by the 1 in 100 AEP flooding and therefore subject to development control.

Affect of Interest:

This property **has been identified** as either being:

- within the 1 in 100 AEPI floodplain; or
- within 300 metres of the floodplain and may be affected by flooding during a 1 in 100 AEP flood.

Please note: Where risk has been identified to a property within this report and construction has occurred on the land, contact your relevant Local Government Authority for management remediation plans relevant to your property, or for properties being purchased off the plan, contact your developer.

1 in 100 AEP Floodplain Areas:

Floodplain Development Strategy Area - Yakamia Creek - Albany

Coverage - DoW - WRC 15264: Yakamia Creek Flood Study - Albany Townsite (December 2002) - Aquaterra Consulting Pty Ltd - Project No. 298/B1, LiDAR: Albany Town & Frenchmans Bay (20/12/2012) & State Planning Policy No.2.6 (30/07/2013) re: climate change

The Floodplain Development Strategy for the area recommends that proposed development that is located:

- outside of the floodway is considered acceptable with respect to major flooding, however, a minimum habitable floor level of 0.50 metre above the adjacent 1 in 100 AEP flood level is generally recommended;
- within the floodway and is considered obstructive to major river flooding is not acceptable.

There is a 1% chance of the 1 in 100 AEP flood level (or greater) occurring in any one year. Larger floods will occur but will be less frequent.

As some flood risk can be mitigated through appropriate building conditions imposed by Local Government, the relevant Local Government can be contacted to ascertain if the flood risk to this property has been mitigated.

The Department of Water and Environmental Regulation (DWER) can be contacted on (08) 6364 7600 or flood@water.wa.gov.au for further site specific flood information or see www.water.wa.gov.au.

Legislation governing the interest:

[Water Agency \(Powers\) Act 1984](#)

Building and Construction Industry Training Levy

Responsible agency:

Definition of Interest:

The Building and Construction Industry Training Levy is used to support training for people working within the building and construction industry, and is payable prior to the commencement of a project or upon application for a building license.

4. Details of interests that **AFFECT** this property

8

Construction Training
Fund Board

Affect of Interest:

The levy of 0.2% on the contract price is **applied to all** residential, commercial and civil engineering projects undertaken in Western Australia where the total value of construction is over \$20,000. The project owner pays the levy when an application for a building permit is made to the Local Government Authority.

For more information contact our office on (08) 9244 0100 or see www.bcitf.org.

Legislation governing the interest:

[Building and Construction Industry Training Fund and Levy Collection Act 1990](#)
[Building and Construction Industry Training Levy Act 1990](#)

Building Permit

Responsible agency:

Department of Energy,
Mines, Industry
Regulation and Safety

Definition of Interest:

Generally, before any building work can be carried out a building permit must be in effect.

Affect of Interest:

A building permit application will be required to be submitted to the relevant local government if the proposal includes the construction, renovation, alteration or improvement of a building.

For information on applying for a building permit, contact the relevant local government or for general information on the building approvals process, contact the Department of Energy, Mines, Industry Regulation and Safety on 1300 489 099 or email: be.info@demirs.wa.gov.au.

Legislation governing the interest:

[Building Act 2011](#)
[Building Regulations 2012](#)

Demolition Permit

Responsible agency:

Department of Energy,
Mines, Industry
Regulation and Safety

Definition of Interest:

Generally, a demolition permit is required for the demolition, dismantling or removal of a building or incidental structure or to do one or more stages of demolition work.

Affect of Interest:

A demolition permit application will be required to be submitted to the relevant local government.

A person named as a demolition contractor on a demolition permit may be required to be appropriately licensed by WorkSafe to carry out demolition work, as well as an asbestos removal licence. The licence from WorkSafe is in addition to the requirement for a demolition permit.

For information on applying for a demolition permit, contact the relevant local government or for general information on the building approvals process, contact the Department of Energy, Mines, Industry Regulation and Safety on 1300 489 099 or email: be.info@demirs.wa.gov.au.

For all licencing applications and enquiries please call 1300 424 091 or e-mail: wscallcentre@demirs.wa.gov.au.

Legislation governing the interest:

[Building Act 2011](#)
[Building Regulations 2012](#)
[Work Health and Safety \(General\) Regulations 2022](#)

4. Details of interests that **AFFECT** this property

9

Dial Before You Dig

Responsible agency:

Dial Before You Dig

Definition of Interest:

Dial Before You Dig is a referral service for information on locating underground utilities anywhere in Western Australia. Australia's national referral service for information on underground pipes and cables.

Affect of Interest:

This will affect the property when ground disturbance works are planned, for further information or plans on location of underground utilities see www.1100.com.au or contact our office on 1100.

Legislation governing the interest:

[Occupational Health, Safety and Welfare Act 1984](#)

[Occupational Safety and Health Regulations 1996](#)

Emergency Services Levy

Responsible agency:

Department of Fire and Emergency Services

Definition of Interest:

The Emergency Service Levy (ESL) category classification of a property (declared by the Minister for Emergency Services) determines the ESL assessment rate that will be applied to the Gross Rental Value (GRV) of a property to calculate the ESL charge each year (subject to minimum and maximum ESL charge declarations). ESL category classification boundaries are managed by the DFES based upon cadastral information.

Affect of Interest:

The selected property **currently has** the following Emergency Services Levy category classification:

Emergency Service Levy Boundaries:

ESL Category - 2

ESL Boundary - Albany

ESL Calculation - In 2026-27 Category 2 properties pay \$0.008275 x the Gross Rental Value (GRV) subject to a minimum \$113 charge & a maximum charge of \$420 for vacant, residential & farming usages; and \$240,000 for commercial, industrial & miscellaneous usages

The ESL category classifications:

Category 1: Availability of a network of career Fire & Rescue Service stations and the State Emergency Service (SES).

Applies in the Perth metropolitan area.

Category 2: Availability of a career Fire & Rescue station and a volunteer Fire & Rescue Service brigade and the SES.

Applies in the city centres of Albany, Bunbury, Greater-Geraldton, Kalgoorlie-Boulder and Mandurah.

Category 3: Availability of a Volunteer Fire & Rescue Service brigade or bush fire brigade with frequent support from the metropolitan network of career Fire & Rescue Service stations and the SES.

Applies in the periphery of the metropolitan area.

Category 4: Availability of a Volunteer Fire & Rescue Service brigade or a Volunteer Emergency Service Unit or a breathing apparatus equipped bush fire brigade and the SES.

Applies in approximately 90 country townsites.

4. Details of interests that **AFFECT** this property

10

Category 5: Availability of a bush fire brigade and the SES.
Applies in all other areas of the State except Indian Ocean Territories.

Please note the following properties are exempt from ESL (by Regulation):

- Vacant land owned by Local Governments;
- Certain Mining Tenements granted for prospecting/exploratory activities only; and
- The Wittenoom town site (a contaminated site);

Use the Emergency Services Levy calculator below to work out how much ESL you are likely to pay on a property, see
www.dfes.wa.gov.au/emergencyserviceslevy/pages/eslcalculator.aspx.

For more information contact our office on (08) 9395 9485, or see
www.dfes.wa.gov.au.

Legislation governing the interest:

[Fire and Emergency Services Act 1998](#)

[Fire and Emergency Services Regulations 1998](#)

Groundwater Salinity

Responsible agency:

Department of Water and
Environmental Regulation

Definition of Interest:

The salinity in groundwater varies greatly in Western Australia. This depends on many factors such as geology, topography, climate and coastal seawater intrusion. The Department of Water and Environmental Regulation (DWER) categorises the groundwater salinity according to the salt content and its application for public drinking, irrigation, stock water etc.

Affect of Interest:

The salinity in groundwater in Western Australia varies considerably. This depends on many factors such as geology, topography, climate and coastal seawater intrusion.

Due to the fluid nature of ground conditions it is only possible to report on a indicative reading for the groundwater salinity that exists at this location.

If the groundwater salinity at this location is important then you should contact the closest regional office for advice on this subject.

Groundwater Salinity:

TDS per milligram per litre - 500-1000

Salinity is the measure of total dissolved solids (TDS) or salts in water and is reported as milligrams per litre (mg/L).

The range of salinity of natural water is:

Category	Salinity range
Fresh	0-500 mg/L TDS (suitable for selected agricultural use)
Marginal	500-1000 mg/L TDS (suitable for selected agricultural use)
Brackish	1000-3000 mg/L TDS (used for parkland irrigation)
Saline	3000-35,000 mg/L TDS (industrial use and stock watering up to 10,000mg/L)
Hypersaline	>35,000 mg/L TDS

To verify the groundwater salinity at a particular location contact our office on (08) 6364 7600 or waterinfo@water.wa.gov.au, or see www.water.wa.gov.au/water-topics/groundwater.

Legislation governing the interest:

4. Details of interests that **AFFECT** this property

The Department of Water advises against drilling garden bores in areas underlain by the saltwater interface. There is no legislative basis or implications for this advice.

Land Tax

Responsible agency:
Department of Finance

Definition of Interest:

Land tax is an annual tax based on the ownership and usage of land at midnight on 30 June and is levied in respect of the financial year following that date. Various exemptions or concessions may apply. Until land tax is paid it remains a first charge on the land.

Affect of Interest:

Land tax is an annual tax based on the ownership and usage of land at midnight on 30 June and is levied in respect of the financial year following that date. Various exemptions or concessions may apply; for example, primary residences.

For more information contact our office on (08) 9262 1200 or see www.finance.wa.gov.au/landtax.

Legislation governing the interest:

[Taxation Administration Act 2003](#)
[Land Tax Assessment Act 2002](#)
[Land Tax Act 2002](#)

Local Government Rates

Responsible agency:
Department of Local Government, Sport and Cultural Industries

Definition of Interest:

A Local Government Authority can levy rates on any rateable land within its district in accordance with the provisions of the *Local Government Act 1995* and its associated regulations.

Affect of Interest:

Local Government Authorities can levy rates on any rateable land within its district in accordance with the provisions of the *Local Government Act 1995* and its associated regulations.

For more information contact your Local Government Authority.

Legislation governing the interest:

[Local Government Act 1995](#)
[Local Government \(Financial Management\) Regulations 1996](#)

Local Planning Schemes

Responsible agency:
Department of Planning, Lands and Heritage

Definition of Interest:

Local Planning Schemes set out the way land is to be used and developed, classify areas for land use and include provisions to coordinate infrastructure and development in a locality.

Affect of Interest:

The selected area of land **has** the following zoning(s) and/or land-use class(es):

Local Government Authority:

Description - LGA Boundary

Name - ALBANY, CITY OF

Residential Code:

R Code Number - R20

Gazettal Date - 27/02/2024

Scheme Name - ALBANY

Scheme Number - 2

Local Area Zoning:

4. Details of interests that **AFFECT** this property

Scheme Name - ALBANY
Zoning - Residential
Label -
Label Description -
Gazettal Date - 27/02/2024
Scheme Number - 2

For more information see www.planning.wa.gov.au/Local-planning-schemes.aspx.
Or contact your Local Government Authority for more information.

Legislation governing the interest:

[Planning and Development Act 2005](#)
[Planning and Development \(Consequential and Transitional Provisions\) Act 2005](#)
[State Planning Policy 3.1 - Residential Design Codes](#)
[Model Scheme Text](#)

Mosquito-borne Disease Risk

Responsible agency:
Department of Health

Definition of Interest:

Mosquitoes can be a serious nuisance in certain regions of Western Australia and can spread disease-causing viruses such as Ross River, Barmah Forest, Kunjin and Murray Valley encephalitis viruses.

Affect of Interest:

The selected area **is impacted** by the risk of mosquito-borne diseases.

Details are as follows:

Mosquito-borne Disease Risk:

Risk Level - Low or unknown risk

Frequent high risk

The selected area is in a region that frequently experiences problems with nuisance and disease carrying mosquitoes.

Occasional very high risk

The selected area is in a region that experiences severe problems with nuisance and disease carrying mosquitoes in some years, depending on environmental conditions.

Frequent high and occasional very high risk

The selected area is in a region that frequently experiences problems with nuisance and disease carrying mosquitoes, and severe issues are also experienced in some years depending on environmental conditions.

Low or unknown risk

This location has not experienced high rates of mosquito-borne disease in the past. However, the sporadic nature of mosquito-borne disease outbreaks means that this not necessarily a precise indicator of future risk. Furthermore, regions with low or no resident human population may also be classified as low risk even though there may be an undocumented high risk in the area. Finally, significant mosquito nuisance issues may still be experienced, despite a low health risk.

Residents are advised to avoid exposure to mosquitoes and minimise mosquito breeding around the home as appropriate, particularly following extreme weather events such as heavy rainfall, high tides (in coastal areas) or localised flooding that may create abnormally large areas of mosquito breeding habitat.

For information on mosquito control in your local area or to report a mosquito problem please contact your Local Government Environmental Health Officer.

4. Details of interests that **AFFECT** this property

13

For more information about mosquito management, contact the Environmental Health Directorate on (08) 9388 4999 or email medical.entomology@health.wa.gov.au or see http://ww2.health.wa.gov.au/Articles/J_M/Mosquito-management.

Legislation governing the interest:

[Health Act 1911](#)

Native Title and Indigenous Land Use Agreements

Responsible agency:

National Native Title Tribunal

Definition of Interest:

Native title is the recognition in Australian law that some Indigenous people continue to hold rights to lands and waters. An Indigenous Land Use Agreement (ILUA) is an agreement about native title made between one or more native title groups and other people.

Affect of Interest:

Your area of interest is **within** the geographic extent(s) of the following Native Title Applications, Determinations or Indigenous Land Use Agreements (ILUAs):

IMPORTANT INFORMATION: PLEASE NOTE

WHILE NATIVE TITLE INTERESTS MAY HAVE BEEN IDENTIFIED OVER THE AREA OF YOUR SEARCH, IT MUST BE NOTED THAT:

Native Title cannot generally exist over the following types of tenure:

- residential freehold;
- farms held in freehold or;
- pastoral or agricultural leases that grant exclusive possession;
- residential, commercial or community purpose leases, or
- public works like roads, schools or hospitals.

Native Title can generally only exist over the following types of tenure:

- vacant (unallocated) crown land;
- some state forests, national parks and public reserves depending on the effect of state or territory legislation establishing those parks and reserves;
- oceans, seas, reefs, lakes and inland waters;
- some leases, such as non-exclusive pastoral and agricultural leases, depending on the state or territory legislation they were issued under, or
- some land held by or for Aboriginal people or Torres Strait Islanders.

The status of a Native Title Application will determine the rights and restrictions within the boundary of that Application.

Applications as Determined by the Federal Court:

native_title_determined_number - 6117

nnnt_no - WC1996/041, WC1996/109, WC1997/071, WC1998/058

federal_court_reference - WAD6085/1998

determination_name - SOUTH WEST SETTLEMENT

registered_nt_body_corp - N/A

data_source - Spatial : Graphic Services, Landgate. Aspatial : Federal Court and NNTT.

comments -

area_sq_km - 195128.35

determination_method - Consent

determined_in_full - Yes

determined_outcome - Extinguished

design_file -

4. Details of interests that **AFFECT** this property

14

design_level -

last_updated - 25/02/2022

registration_date - 03/12/2021

determination_date - 01/12/2021

determination_reference - WCD2021/010

Indigenous Land Use Agreements:

native_title_ilua_number - 3124

NNTT Number - WI2017/014

Agreement Name - WAGYL KAIP & SOUTHERN NOONGAR INDIGENOUS LAND USE AGREEMENT

Status - Registered

Agreement Type - Area

Applicant Name - State of Western Australia

Date Registered (dd/mm/yyyy) - 17/10/2018

Please refer to the Interest Dictionary (<https://www.landgate.wa.gov.au/land-and-property/property-ownership/property-interest-report/interest-dictionary>) for terms used in this report.

For more information contact our office on 07 3052 4040 or see www.nntt.gov.au.

Legislation governing the interest:

[Native Title Act 1993 \(Commonwealth\)](#)

Occupancy Permit

Responsible agency:

Department of Energy,
Mines, Industry
Regulation and Safety

Definition of Interest:

The building approvals process in Western Australia is legislated under *The Building Act 2011* from the design stage right through to occupation of a building.

Affect of Interest:

Occupancy Permits are required in order to occupy multi-residential, commercial and public buildings.

For information about building work that requires an occupancy permit contact a Building Surveyor ([refer to list of registered building surveyors](#)) For information about applying for an occupancy permit, contact the relevant local government or for general information on the building approvals process, contact the Department of Energy, Mines, Industry Regulation and Safety on 1300 489 099 or email: be.info@demirs.wa.gov.au.

Legislation governing the interest:

[Building Act 2011](#)

[Building Regulations 2012](#)

Residual Current Device

Responsible agency:

Department of Energy,
Mines, Industry
Regulation and Safety

Definition of Interest:

Residual Current Devices (RCDs) monitor the flow of electricity from the main switchboard and prevent electrocution by cutting the electricity supply if an imbalance in the current is detected. At least two RCDs must be fitted before land title is transferred.

Affect of Interest:

All home sellers and landlords must ensure that RCDs are installed in accordance with the Electricity Regulations to protect all power points and lighting circuits. RCDs cut the electricity supply instantly if a person touches a live part and receives a shock. By installing two or more RCDs, the property's circuits can be divided evenly

4. Details of interests that **AFFECT** this property

15

between then, ensuring some light and power remains if one RCD operates. Multiple RCDs also avoid nuisance operation caused by appliances with low-level leakage currents. All properties constructed after 2000 should already have two RCDs fitted. Two RCDs must be fitted to protect all power points and lighting circuits in all homes before the land title is transferred. If you are planning to sell your home and it does not already have two RCDs protecting all power point and lighting circuits, you will need to engage a licensed electrical contractor to install them to comply with the Electricity Regulations.

Landlords must ensure RCDs are installed in accordance with the Electricity Regulations. If RCDs are not fitted, tenants should contact the managing agent or landlord and request that RCDs be installed as required.

For more information see [Handy guide to BE Safe – RCD safety switches](#) or call 1300 489 099.

Legislation governing the interest:
[Electricity Regulations 1947](#)

Smoke Alarm

Responsible agency:

Department of Energy,
Mines, Industry
Regulation and Safety

Definition of Interest:

The Building Code of Australia requires mains powered smoke alarms to be fitted in all newly constructed residential buildings and in new building work, such as alterations and extensions (where smoke alarms are required) in accordance with the building permit.

For existing dwellings, there are laws in Western Australia requiring owners to have mains-powered smoke alarms fitted to all residential properties that are subject to transfer of ownership, rent and hire, regardless of when they were built.

Affect of Interest:

The Building Regulations 2012 in Western Australia requires owners to have mains-powered smoke alarms fitted to all dwellings that are subject to transfer of ownership, rent and hire, regardless of when they were built.

The smoke alarms must:

- be installed in the dwelling in accordance with the Building Code of Australia applicable at the time of installation of the alarms;
- be not more than 10 years old and have not passed their expiry date;
- be in working order; and
- be permanently connected to the mains power supply.

Owners may be fined up to \$5,000 for non-compliance.

Refer to [Smoke alarms in dwellings for sale, rent or hire fact sheet](#) or Contact the Department of Energy, Mines, Industry Regulation and Safety on 1300 489 099 or email: be.info@demirs.wa.gov.au.

Legislation governing the interest:

[Building Act 2011](#)
[Building Regulations 2012](#)

Sprinkler Restrictions & Bans

Responsible agency:

Department of Water and
Environmental Regulation

Definition of Interest:

Sprinkler restrictions and/or bans apply throughout Western Australia for scheme water users and domestic garden bores.

Affect of Interest:

The selected property **is identified** as being fully or partially within in an area designated to have sprinkler restrictions.

4. Details of interests that **AFFECT** this property

16

Details are as follows:

Sprinkler Restrictions:

Region - South-West

Winter Restrictions - Stage 6

Summer Restrictions - Stage 4

Sprinkler restrictions and or bans apply to this area. Due to the drying climate, the State Government introduced water efficiency measures, including the introduction of restrictions on domestic sprinklers.

These restrictions include permanent efficiency measures, an annual winter sprinkler ban that applies to domestic sprinkler use and some non-domestic use, and can also include extra efficiency measures and restrictions from time to time such as extensions of the winter sprinkler ban period or other restrictions.

Restriction stages are detailed in the Water Agencies (Water Use) By-laws 2010.

www.legislation.wa.gov.au/legislation/statutes.nsf/main_mrtile_11731_homepage.html

Additional restrictions may also apply to specific locations. Please refer to your water service provider for more information relating to your area.

For more information please see www.water.wa.gov.au/urban-water/water-restrictions/garden-bores.

For more information contact our office on 13 10 39 or see www.water.wa.gov.au and go to the Domestic Garden Bore website page.

Legislation governing the interest:

[Water Agencies \(Powers\) Act 1984](#)

[Water Agencies \(Water Use\) By-laws 2010](#)

Swimming Pool

Responsible agency:

Department of Energy,
Mines, Industry
Regulation and Safety

Definition of Interest:

In Western Australia, private swimming and spa pools with water that is more than 300mm deep must have a compliant safety barrier.

Affect of Interest:

This includes above-ground, in-ground, and portable swimming and spa pools, but not spa baths which are typically located in a bathroom and drained after each use. Safety barriers must comply with the technical requirements of the Building Regulations 2012, Building Code of Australia, and Australian Standard AS 1926.1. Building and Energy has produced "[Rules for Pools and Spas](#)", a guidance document on safety barrier requirements.

Generally, a building permit is required prior to the construction, erection, assembly, placement, renovation, alteration, extension, improvement or repair of a private swimming pool.

For information on safety barrier requirements, including exclusions and exemptions that may apply in limited circumstances, contact the relevant local government or for general information on the building approvals process, contact the Department of Energy, Mines, Industry Regulation and Safety on 1300 489 099 or email: be.info@demirs.wa.gov.au.

Legislation governing the interest:

[Building Act 2011](#)

[Building Regulations 2012](#)

4. Details of interests that **AFFECT** this property

17

Waterways Conservation Act Management Areas

Responsible agency:

Department of Water and
Environmental Regulation

Definition of Interest:

Under the *Waterways Conservation Act 1976*, the Minister for Water and Department of Water and Environmental Regulation (DWER) have responsibility for the conservation of the waters and associated land in declared management areas. The Department of Water and Environmental Regulation has an approval process for certain works affecting these waterways and their foreshore areas.

Affect of Interest:

The selected property **is located within** a management area under the *Waterways Conservation Act 1976*.

This is within the following Department of Water and Environmental Regulation (DWER) Region:

Conservation Area Details:

Name - ALBANY WATERWAYS MANAGEMENT AREA

Act - Waterways Conservation Act

Status - Gazetted

Gazetted Date - 1.9910517E7

Other Water Management Areas - Geographe Catchment, Swan River Trust, Wilson Inlet, Avon, Peel Inlet, Leschenault Management Areas, Cockburn Sound Management Council.

Activities within or adjacent to waterways outside the Waterways Conservation Act must still comply with the requirements for protection of waterways and foreshore areas established under local government, WAPC policy and DWER Policies.

For more information contact our office on (08) 6364 7600, further information and advice can be sought the DWER's regional offices. Contact information for regional offices is available at www.water.wa.gov.au.

Legislation governing the interest:

[Waterways Conservation Act 1976](#)

[Water Agencies \(Powers\) Act 1984](#)

[Water Resources Legislation Amendment Act 2007](#)

Disclaimer and Copyright

Disclaimer

To the extent permitted by law, the State Government and its agencies and bodies specified in the Report and the Western Australian Land Information Authority trading as Landgate (State of Western Australia) will in no way be liable to you or anyone else for any loss, damage or costs however caused (including through negligence) which may be directly or indirectly suffered arising from the use of or reliance on any information or data (including incomplete, out of date, wrong, inaccurate or misleading information or data) whether expressed or implied in the Report.

The information contained in this Report is provided by the State of Western Australia in good faith on an “as is” basis. The information is believed to be accurate and current at the date the Report was created. However changes in circumstances may affect the accuracy and completeness of the information. The State of Western Australia makes no representation or warranty as to the reliability, accuracy or completeness, merchantability or fitness for purpose of the information contained in this Report. You should not act on the basis of anything contained in this Report without first obtaining specific professional advice. The information in this Report is not comprehensive or exhaustive and not in the nature of advice and is intended only to provide a summary of the subject matter covered. It is not intended to provide the basis for any evaluation or decision. You must make your own assessment of it and rely on it wholly at your own risk. Where there is any concern about accuracy and currency of the information in the Report, reference should be made to Landgate or the relevant State Government agency or body for verification.

To the extent permitted by law, all representations, warranties and other terms are excluded and where they cannot be excluded, any liability suffered arising out of use of the Report is limited to resupply.

Copyright

Copyright in the Report is owned by the State of Western Australia and is protected by the Copyright Act 1968 (Cth). You may download and print the Report only for your personal and non-commercial use or use within your organisation for internal purposes, unless you have prior written approval.

A registered real estate agent may provide hard copies of a report to potential purchasers or make available a PDF of the report as part of online advertising. As information can change after the report has been generated, Landgate recommends that the report be replaced by a new updated report on a regular basis to capture any changes.

Other than for the purposes of and subject to the conditions prescribed under the Copyright Act, you may not, in any form or by any means:

- adapt, reproduce, store, distribute, transmit, print, display, perform, publish or create derivative works from any part of the Report; or
- commercialise any information, products or services obtained from any part of the Report.

Requests to use Landgate’s copyright material should be addressed to:

Landgate

1 Midland Square

Midland WA 6056

Tel: (08) 9273 7373

Fax: (08) 9273 7666

Email: customerservice@landgate.wa.gov.au.

Requests to use another State Government agency or body’s copyright material should be addressed to the relevant agency or body. Any authorised reproduction however altered, reformatted or redisplayed must acknowledge the source of the information and that the State of Western Australia is the owner of copyright.



Landgate

1 Midland Square, MIDLAND WA 6056

Telephone: +61 (0)8 9273 7341

Email: customerservice@landgate.wa.gov.au

landgate.wa.gov.au

Image on cover for illustrative purposes only

SYMBOLS SHEET GAS UTILITY NETWORK

EXISTING GAS NETWORK

- Transmission Pipelines
- Distribution Pipelines
- Distribution Pipe MAOP 350kPa
- Distribution Pipe MAOP 70kPa
- Distribution Pipe MAOP 7kPa
- Not Gassed (none)
- Service Pipe

PROPOSED GAS ASSETS

- Proposed Meter
- Proposed Main
- Common Trenching
- Replacement Program

ABANDONED GAS NETWORK

- Inactive / Removed Meter
- Abandoned Fitting
- Abandoned Valve
- Abandoned Gas Main
- Abandoned Fitting SOLD
- Abandoned Valve SOLD
- Abandoned Gas Main SOLD

COMPOUNDS

- Gate Station
- Pressure Reducing Station
- L.P.G. Tank
- Hydrogen Plant

VALVES

- Isolation Valves
- Service Valves

MONITORING DEVICES

- Flow Monitoring Device
- Pressure Monitoring Device

ASSOCIATED INFRASTRUCTURE

- Associated Asset

DUCTS AND SLEEVES

- Duct
- Horizontal Boring
- Sleeve
- Road Crossing
- Concrete Slabbing

REGULATOR SETS

- Regulator Set
- Boundary Regulator

DELIVERY POINTS

- Meter
- Interval Meter
- Meter Set

PIPE JUNCTIONS

- End Cap
- Expansion Joint
- Reducer
- Tee
- Transition
- Weld
- Monolithic Joint
- Stoppie
- Odorizer
- Junctions

PROTECTION DEVICES

- Test Point
- Anode
- Rectifier


FEATURES


- SC Side Elevation
- Obstacle
- See Details
- Not Connected
- Gas Service
- Sign
- Offline Service
- Linked Document
- Pre-Laid Service
- Pre-Laid Service Stairs
- Pre-Laid Service Tee
- Asset end on Main
- Asset ends on Direction Peg
- Reference Line
- Gas Pit
- Arrow Pointer
- Proving Location
- Pressure Upgrade
- Not Gassed
- Suburb
- Local Government

ASSET IDENTIFICATION AND MAP LEGEND

Asset Identification Legend

- Critical Asset (See Cover Sheet WARNINGS)**
- Pipe Diameter (millimetres)
- Pipe Material:
CI = Cast Iron, PE = Polyethylene, GI = Galvanised Iron,
PVC = PVC, ST = Steel
- Alignment (in metres from property line)
- Pressure in main & Gas Type
5a) MAOP (Maximum Allowable Operating Pressure)
5b) Gas Type:
NG = Natural Gas.
H2B = Natural Gas Blended with % Hydrogen.
LPG = Liquefied Petroleum Gas.
- Off-line Service service may not be straight line to meter.
(**WARNING OLS may not always be shown on plan**).
See Cover Sheet for More Information.
- Service Valve in the vicinity
(**NOTE: Service Valve may be "BURIED"**)
- Pre-laid Service laid in Common Trench
- Main Status: (See **Cover Sheet WARNINGS**)
9a. AB & ABS = Abandoned Mains, Ab Sold.
9b. PROP = Proposed Mains
- Customer Connection: Does not indicate actual location of Meter Position
D2 (D = Domestic & 2 = Number of Meters)
C1 (C = Commercial & 1 = Number of Meters)
- Additional detail available and Must be obtained if within area of proposed works see Cover Sheet.**
- Depth of Cover (DOC) in metres.

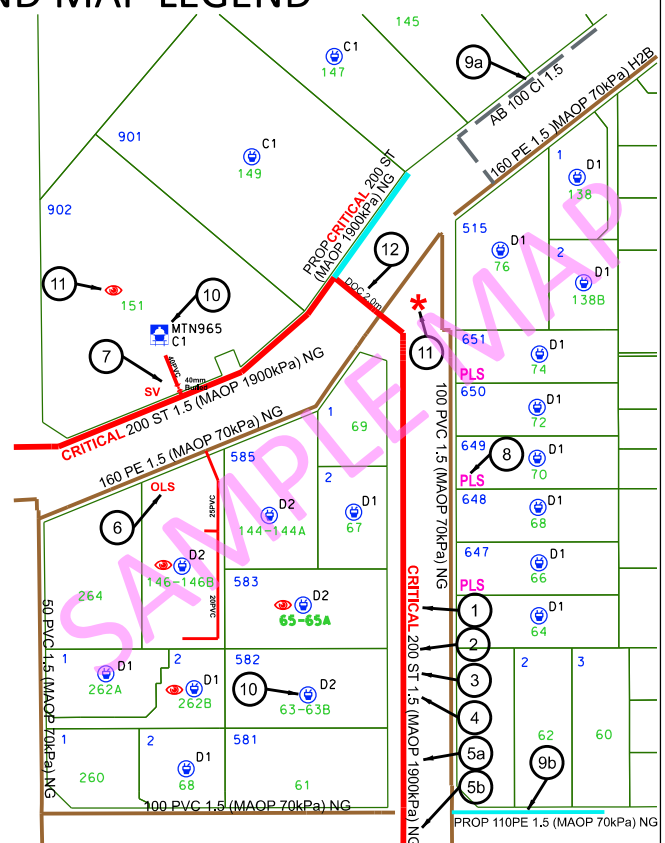

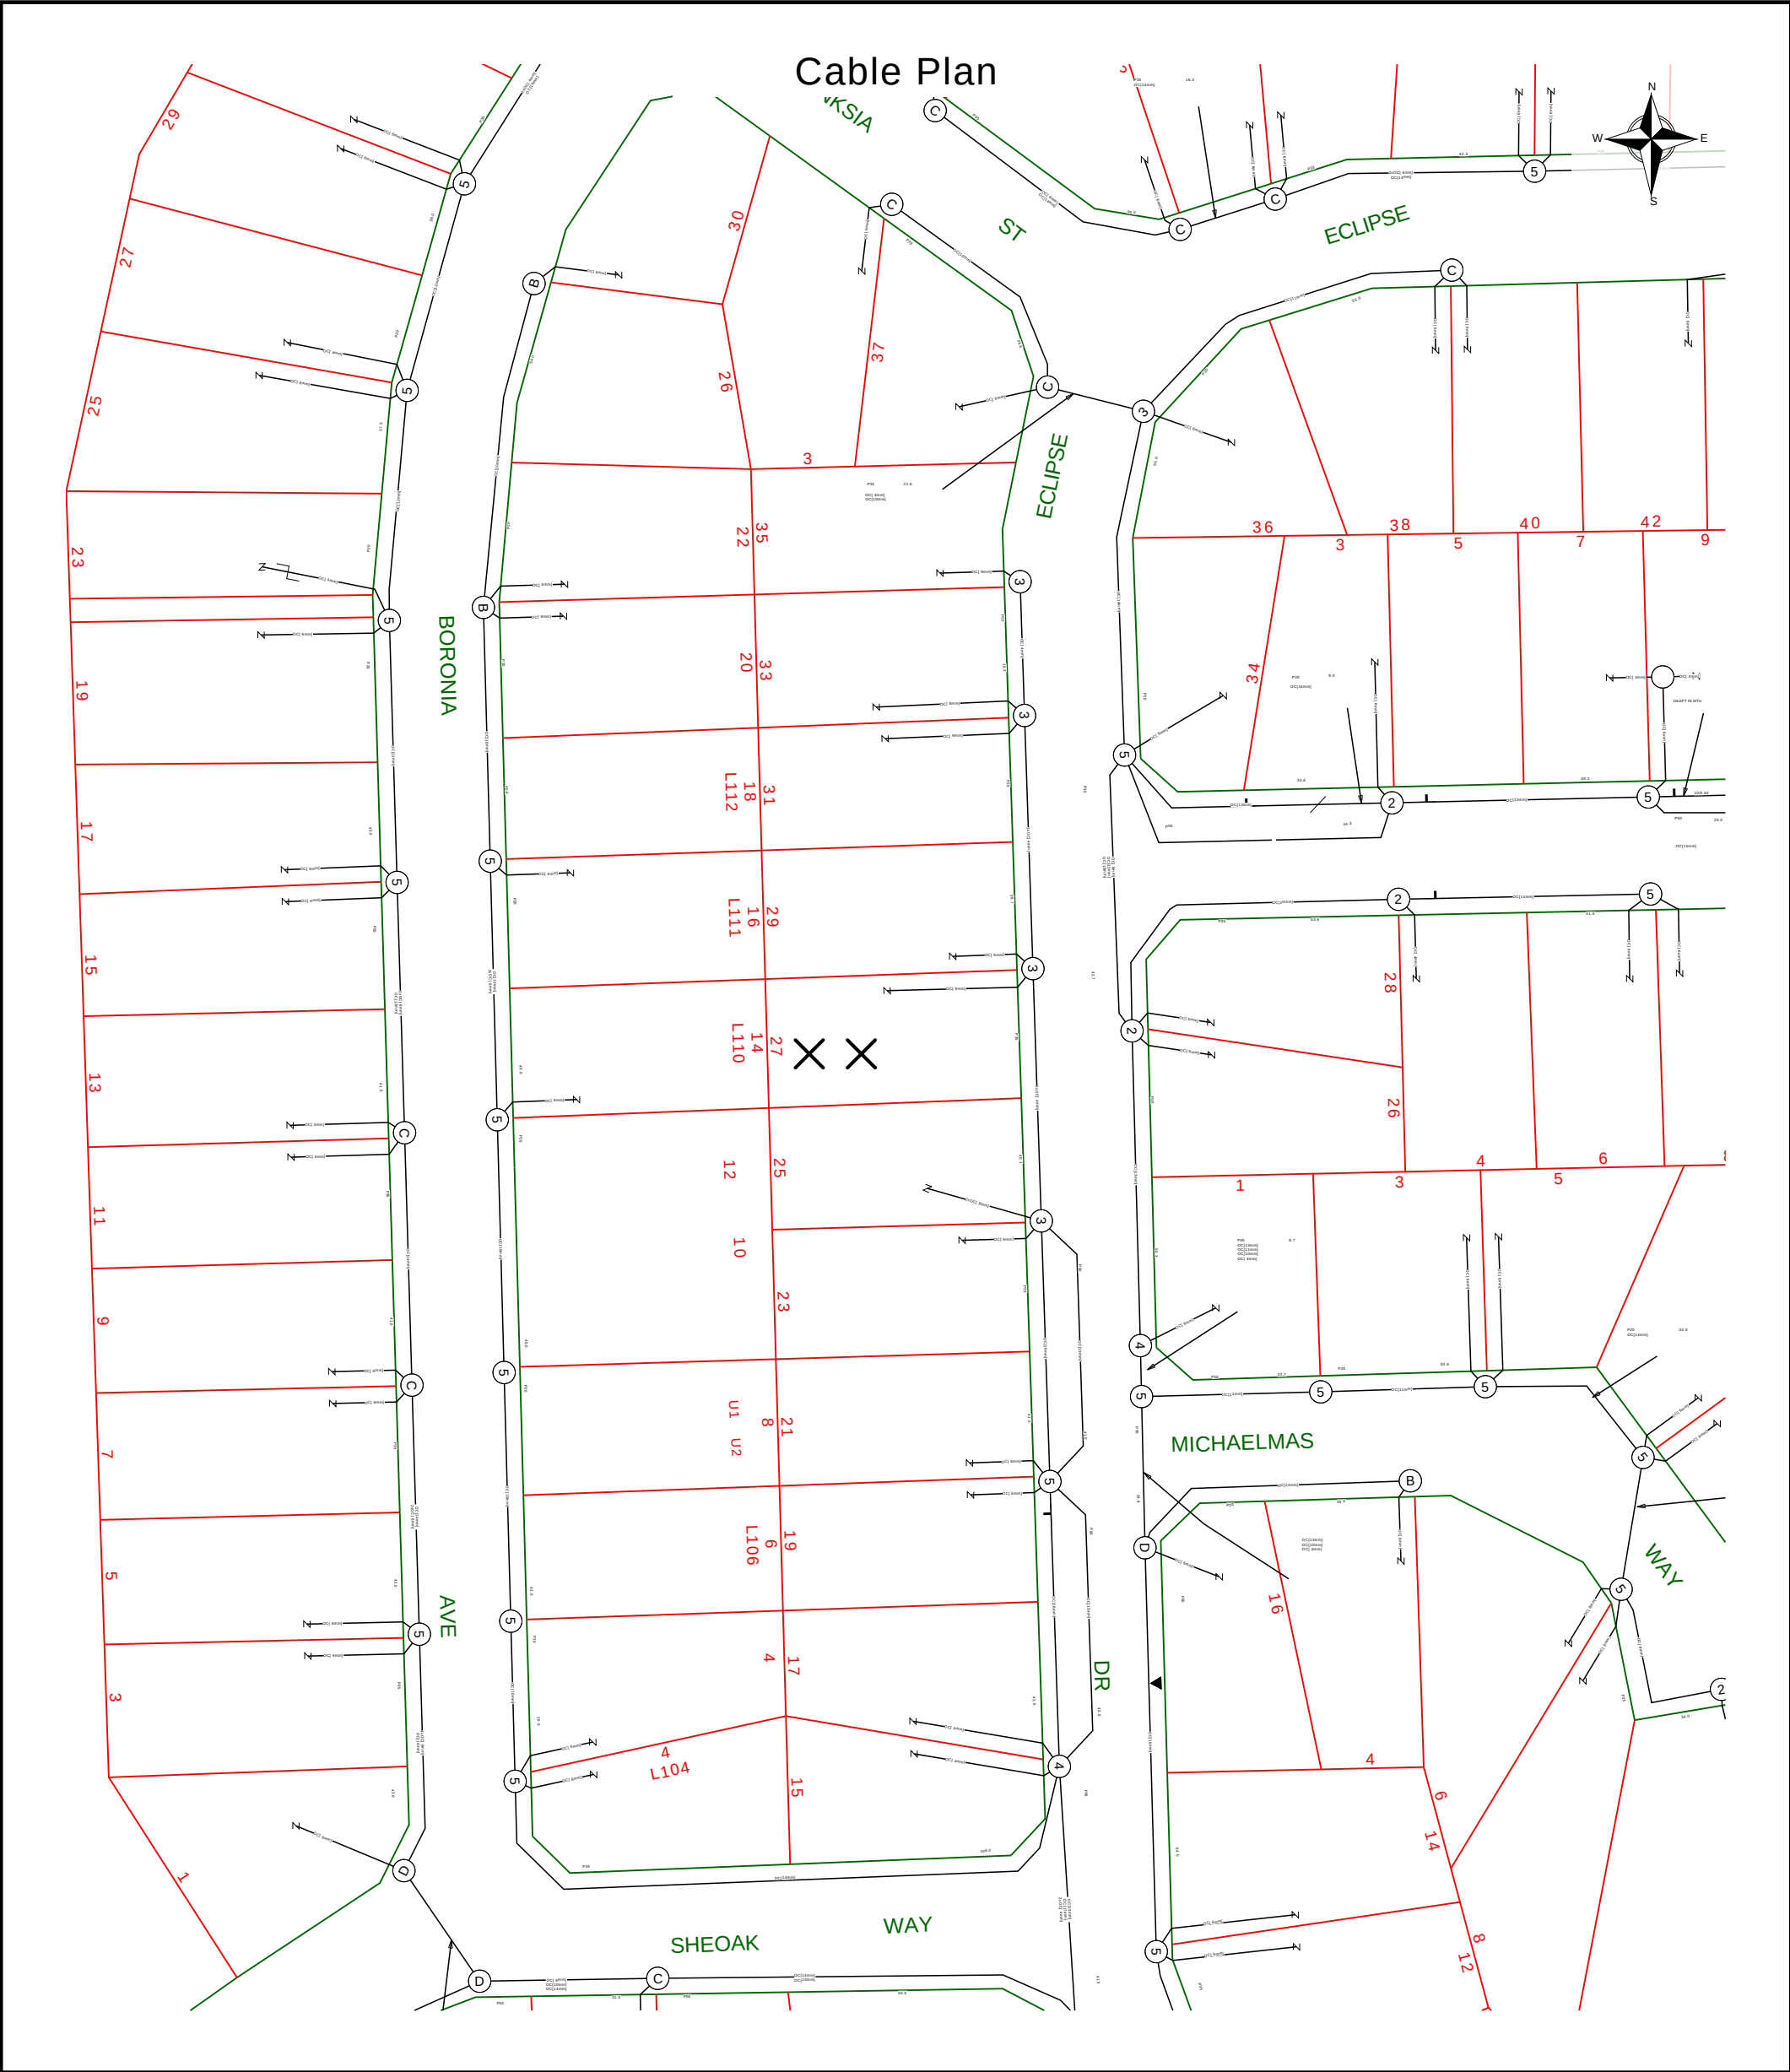

	Report Damage: https://service.telstra.com.au/customer/general/forms/report-damage-to-telstra/ Ph - 13 22 03 Email - Telstra.Plans@team.telstra.com Planned Services - ph 1800 653 935 (AEST bus hrs only) General Enquiries	Sequence Number: 276338430
TELSTRA LIMITED A.C.N. 086 174 781 Generated On 19/07/2026 14:57:49		Please read Duty of Care prior to any excavating

WARNING
Telstra plans and location information conform to Quality Level "D" of the Australian Standard AS 5488-Classification of Subsurface Utility Information. As such, Telstra supplied location information is indicative only. Spatial accuracy is not applicable to Quality Level D. Refer to AS 5488 for further details. The exact position of Telstra assets can only be validated by physically exposing it. Telstra does not warrant or hold out that its plans are accurate and accepts no responsibility for any inaccuracy. Further on site investigation is required to validate the exact location of Telstra plant prior to commencing construction work. A Certified Locating Organisation is an essential part of the process to validate the exact location of Telstra assets and to ensure the asset is protected during construction works.

See the Steps- Telstra Duty of Care that was provided in the email response.



WARNING
Refer to Cover Sheet
for Further Information

BYDA Enquiry

Please refer to Symbols Sheet
for Further Information


Disclaimer:
Please read all **warnings**, conditions and information on the attached "Underground Asset Details" information sheet. This plan is issued subject to that information and those conditions and **warnings** (including, but not limited to, the "NO HOT WORKS" warning). Plans are current for only **30 days** from date of request, indicative only and not warranted to be accurate. It is your responsibility to carefully locate underground assets and follow safe work practises and procedures (eg pot-holing). ATCO Gas Australia will seek compensation for damage caused to assets.



LEGEND




	Parcel and the location
	Pit with size "5"
	Power Pit with size "2E". Valid PIT Size: e.g. 2E, 5E, 6E, 8E, 9E, E, null.
	Manhole
	Pillar
2 PO – T- 25.0m P40 – 20.0m	Cable count of trench is 2. One "Other size" PVC conduit (PO) owned by Telstra (-T-), between pits of sizes, "5" and "9" are 25.0m apart. One 40mm PVC conduit (P40) owned by NBN, between pits of sizes, "5" and "9" are 20.0m apart.
2 10.0m	2 Direct buried cables between pits of sizes, "5" and "9" are 10.0m apart.
	Trench containing any INSERVICE/CONSTRUCTED (Copper/RF/Fibre) cables.
	Trench containing only DESIGNED/PLANNED (Copper/RF/Fibre/Power) cables.
	Trench containing any INSERVICE/CONSTRUCTED (Power) cables.
	Road and the street name "Broadway ST"
Scale	0 20 40 60 Meters 1:2000 1 cm equals 20 m

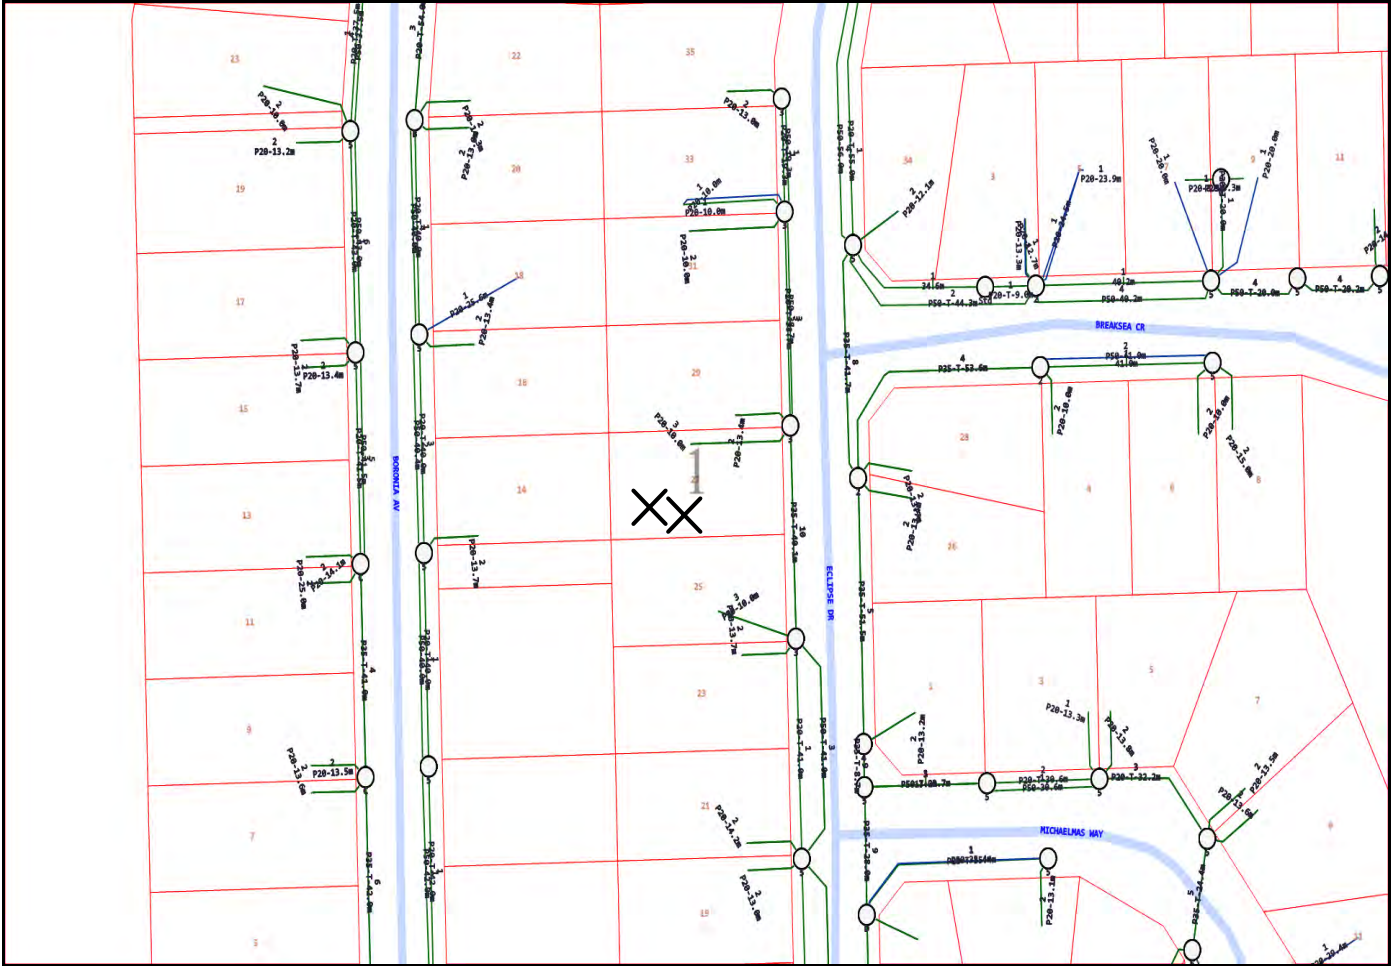

Emergency Contacts

You must immediately report any damage to the **nbn™** network that you are/become aware of. Notification may be by telephone - 1800 626 329.

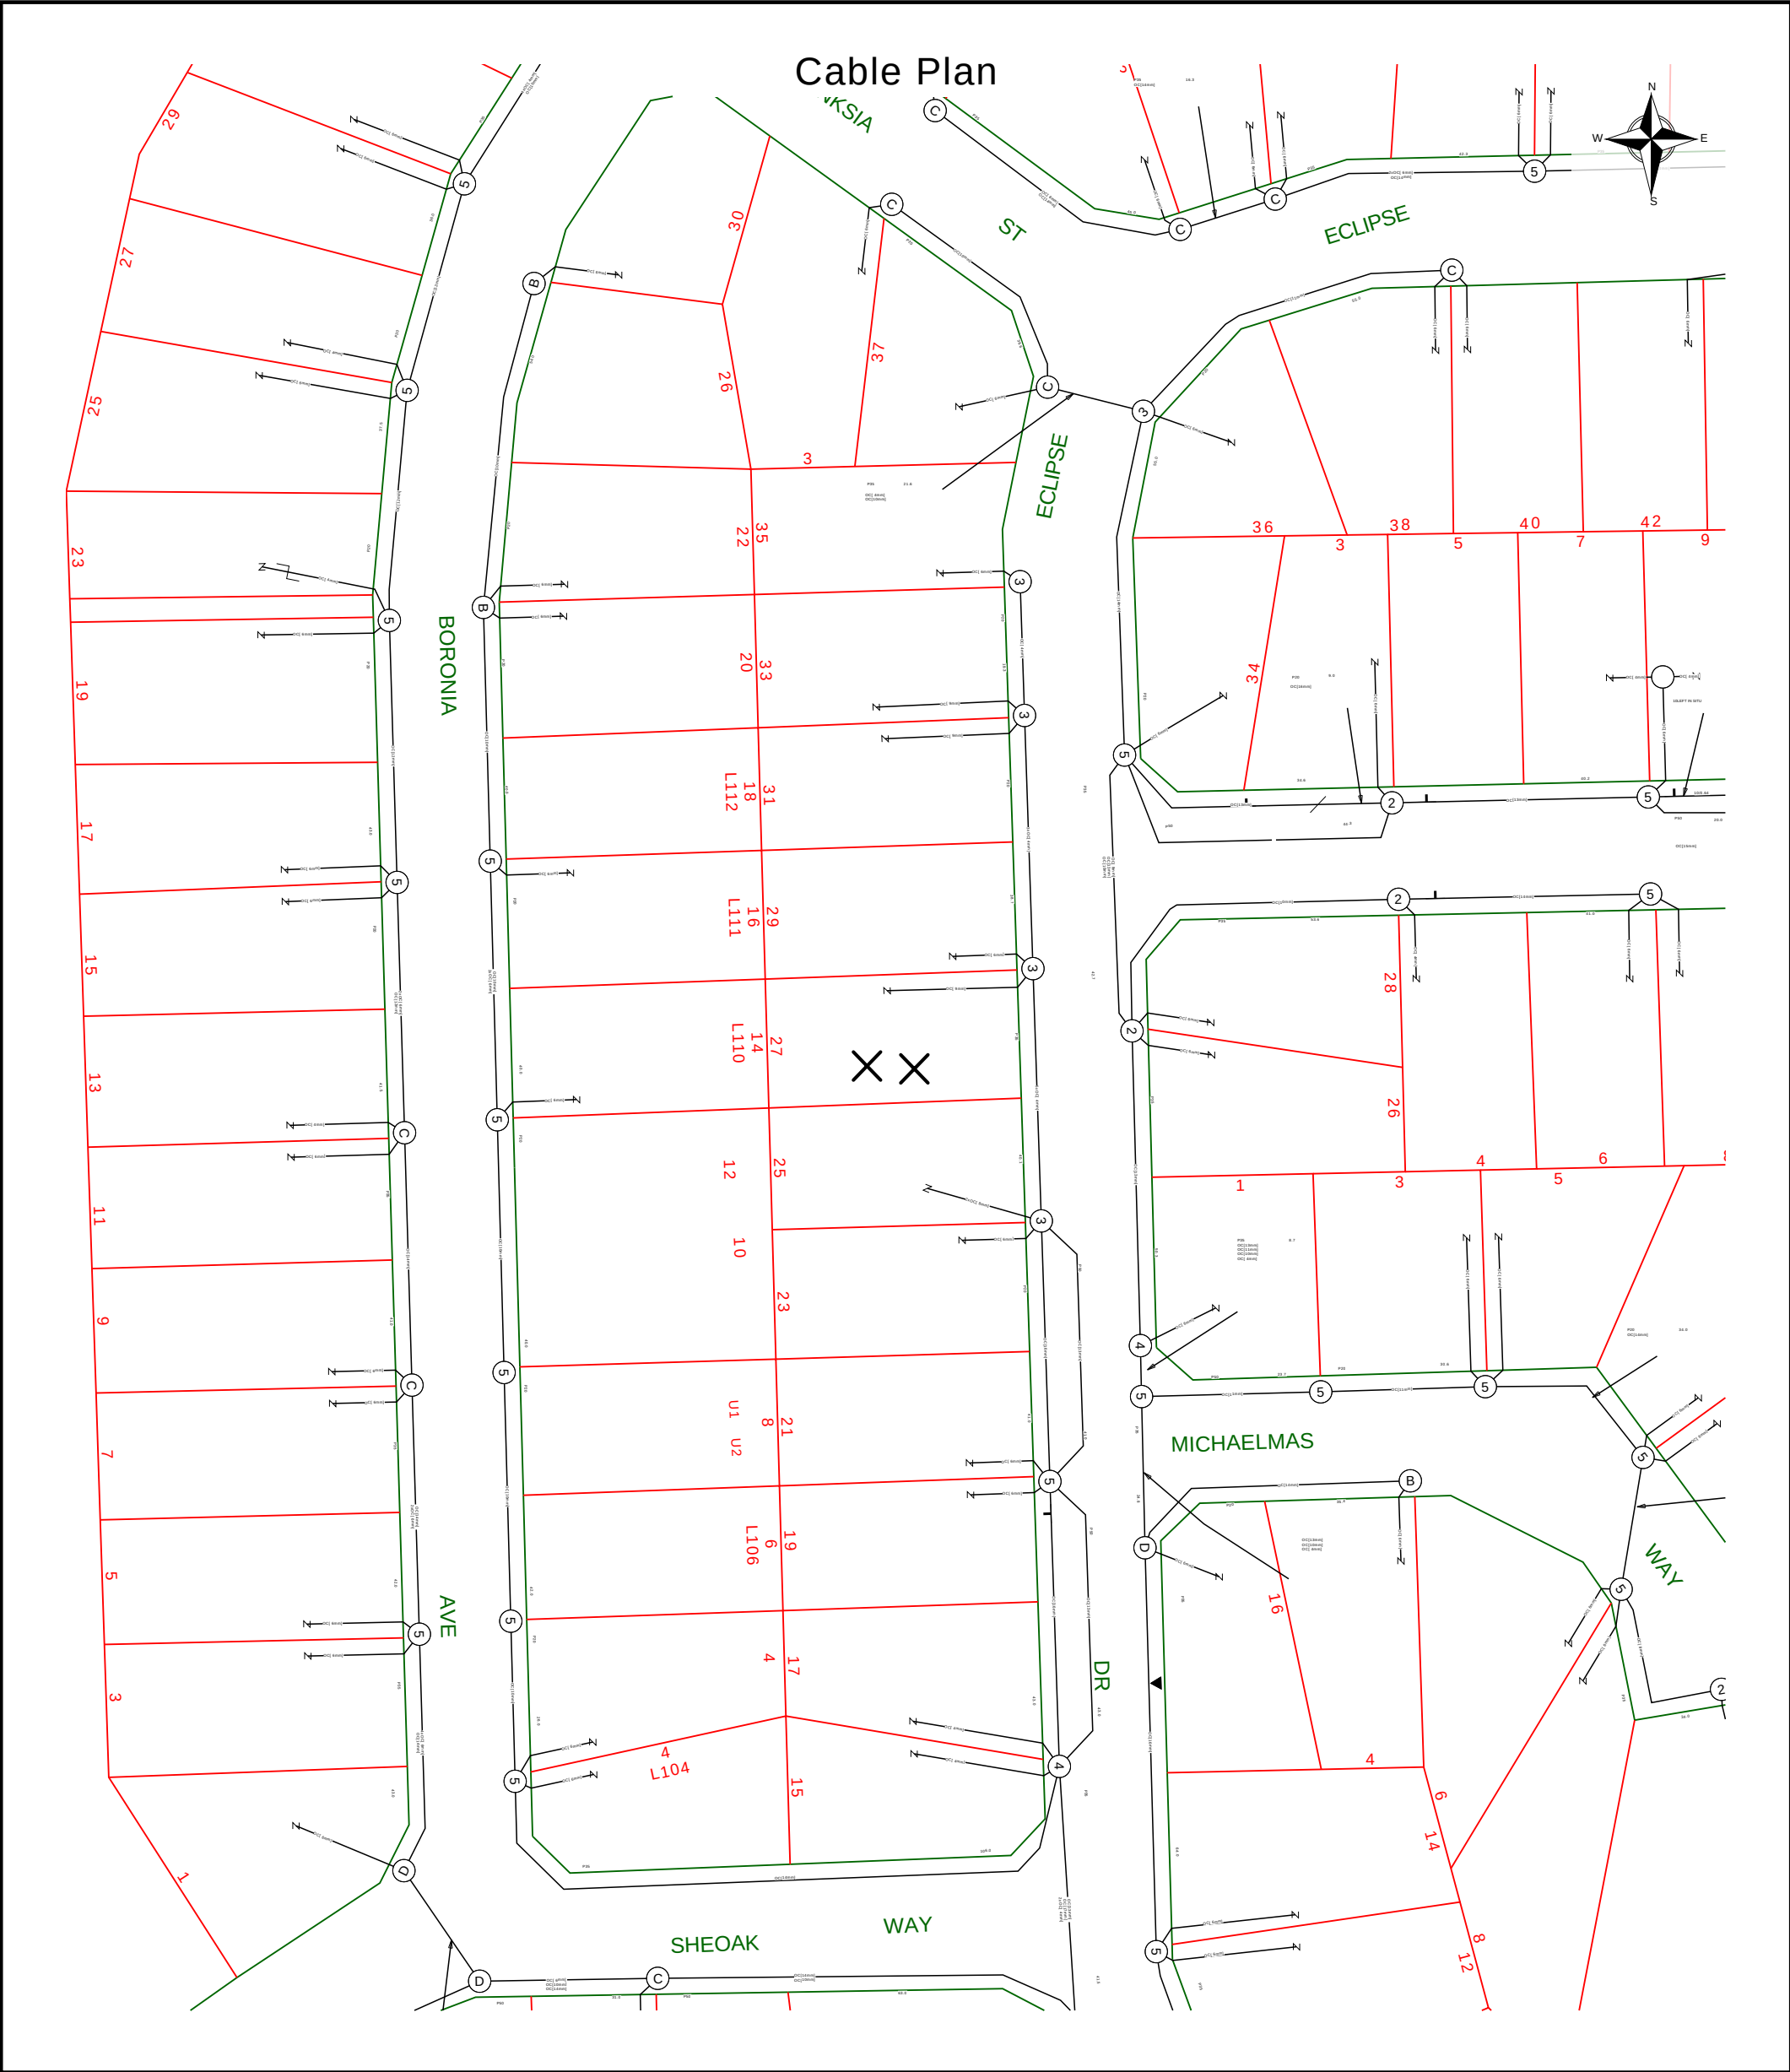

	Report Damage:https://service.telstra.com.au/customer/general/forms/report-damage-to-telstra/ Ph - 13 22 03 Email - Telstra.Plans@team.telstra.com Planned Services - ph 1800 653 935 (AEST bus hrs only) General Enquiries	Sequence Number: 276338430
TELSTRA LIMITED A.C.N. 086 174 781 Generated On 19/07/2026 14:57:49		Please read Duty of Care prior to any excavating

WARNING
Telstra plans and location information conform to Quality Level "D" of the Australian Standard AS 5488-Classification of Subsurface Utility Information. As such, Telstra supplied location information is indicative only. Spatial accuracy is not applicable to Quality Level D. Refer to AS 5488 for further details. The exact position of Telstra assets can only be validated by physically exposing it. Telstra does not warrant or hold out that its plans are accurate and accepts no responsibility for any inaccuracy. Further on site investigation is required to validate the exact location of Telstra plant prior to commencing construction work. A Certified Locating Organisation is an essential part of the process to validate the exact location of Telstra assets and to ensure the asset is protected during construction works.

See the Steps- Telstra Duty of Care that was provided in the email response.

General Information



Telstra highly recommends using Certified Locators.

For more info contact a [CERTLOC Certified Locating Organisation \(CLO\)](#) or Telstra Location Intelligence Team 1800 653 935



Before you Dig Australia – BEST PRACTISE GUIDES
<https://www.byda.com.au/before-you-dig/best-practice-guides/>



OPENING ELECTRONIC MAP ATTACHMENTS –

Telstra Cable Plans are generated automatically in either PDF or DWF file types.
Dependent on the site address and the size of area selected.
You may need to download and install free viewing software from the internet e.g.



DWF Map Files (all sizes over A3)
Autodesk Viewer (Internet Browser) <https://viewer.autodesk.com/> or
Autodesk Design Review <http://usa.autodesk.com/design-review/> for DWF files.
(Windows PC)



PDF Map Files (max size A3)
Adobe Acrobat Reader <http://get.adobe.com/reader/>



Telstra New Connections / Disconnections
13 22 00



Telstra Protection & Relocation: 1800 810 443 (AEST business hours only).
[Email](#)
Telstra Protection & Relocation Fact Sheet: [Link](#)
Telstra Protection & Relocation Home Page [Link](#)



Telstra Aerial Assets Group (overhead network)
1800 047 909

Protect our Network:

by maintaining the following distances from our assets:

- 1.0m Mechanical Excavators, Farm Ploughing, Tree Removal
- 500mm Vibrating Plate or Wacker Packer Compactor
- 600mm Heavy Vehicle Traffic (over 3 tonnes) not to be driven across Telstra ducts or plant.
- 1.0m Jackhammers/Pneumatic Breakers
- 2.0m Boring Equipment (in-line, horizontal and vertical)

LEGEND



	Leadin terminates at a Customer Address		Cable Joining Pit Number / Letter indicating Pit type/size
	Exchange Major Cable Present		Elevated Joint (above ground joint on buried cable)
	Pillar / Cabinet Above ground Free Standing		Telstra Plant in shared Utility trench
	Above ground Complex Equipment Please note: Powered by 240v electricity		Aerial cable / or cable on wall
OC	Other Carrier Telecommunication Cable/ Asset. Not Telstra Owned		Aerial cable (attached to joint use Pole e.g., Power Pole)
DIST	Distribution cables in Main Cable Ducts		Marker Post Installed
MC	Main Cable ducts on a Distribution Plan		Buried Transponder
	Blocked or Damaged Duct		Marker Post & Transponder
	Footway Access Chamber (can vary between 1-lid to 12-lid)		Optical Fibre Cable Direct Buried
	NBN Pillar		Direct Buried Cable
	Third Party Owned Network Non-Telstra		nbn owned network

Single to Multiple Round Conduit Configurations 1,2,4,9 respectively
(attached text denotes conduit type and size)

Multiple Square Conduit configurations 2,4,6 respectively
(attached text denotes conduit type and size)

Some examples of conduit type and size:

A - Asbestos cement, P - PVC / Plastic, C - Concrete, GI - Galvanised Iron, E - Earthenware

Conduit sizes nominally range from 20mm to 100mm

P50 50mm PVC conduit

P100 100mm PVC conduit

A100 100mm asbestos cement conduit

Some Examples of how to read Telstra Plans

One 50mm PVC conduit (P50) containing a 50-pair and a 10-pair cable between two pits. approximately 20.0m apart, with a direct buried 30-pair cable along the same route.

Two separate conduit runs between two footway access chambers (manholes) approximately 245m apart. A nest of four 100mm PVC conduits (P100) containing assorted cables in three ducts (one being empty) and one empty 100mm concrete duct (C100) along the same route.

5 ← Roadside / Front Property Boundary

← P20

← 2 pair Leadin to property from 5 pit in street

← O59

← 1 DEAD

← 1 pair Dead (i.e.: spare not connected)

← Side / Rear Property Boundary

107 ← Property Number

The 5 Ps of Safe Excavation

<https://www.byda.com.au/before-you-dig/best-practice-guides/>

Plan Plan your job. Use the BYDA service at least one day before your job is due to begin, and ensure you have the correct plans and information required to carry out a safe project.	Prepare Prepare by communicating with asset owners if you need assistance. Look for clues onsite. Engage a Certified Locator.	Pothole Potholing is physically sighting the asset by hand digging or hydro vacuum extraction.	Protect Protecting and supporting the exposed infrastructure is the responsibility of the excavator. Always erect safety barriers in areas of risk and enforce exclusion zones.	Proceed Only proceed with your excavation work after planning, preparing, potholing (unless prohibited), and having protective measures in place.
--	---	--	---	---

OVERHEAD LEGEND

Structures

- Power Pole
- Transmission Poles

Transmission Overhead Powerline

- Transmission (33kV - 330kV)

Distribution Overhead Powerline

- High Voltage (1kV - 33kV)
- Low Voltage (< 1kV)

Proposed Construction Assets

- Design Area *
- High Voltage Overhead Powerline
- Low Voltage Overhead Powerline
- Power Pole

Communications Assets

- Overhead Pilot Cable

Feature

- Area of Interest

* Please refer to coversheet

Privately owned cables NOT SHOWN
(including house services)

This map is **INDICATIVE ONLY**.
Check that you have enough
clearance from the **DANGER ZONES**
near overhead powerlines.

Customer Service
Telephone: 13 10 87
Mon to Fri - 08:00 to 16:30

Information valid for 30 days
from date of issue

A4 Scale : 1:1500

**WARNING! Look out for
overhead power lines**

Tile No: 1