RENDERED BRICKWORK BASED ON 290 x 90 x 162mm

USE ONE THIRD BONDING METHODES WITH STANDARD CUTS WHERE APPLICABLE AND SQUINTS TO 45° EXTERNAL CORNERS

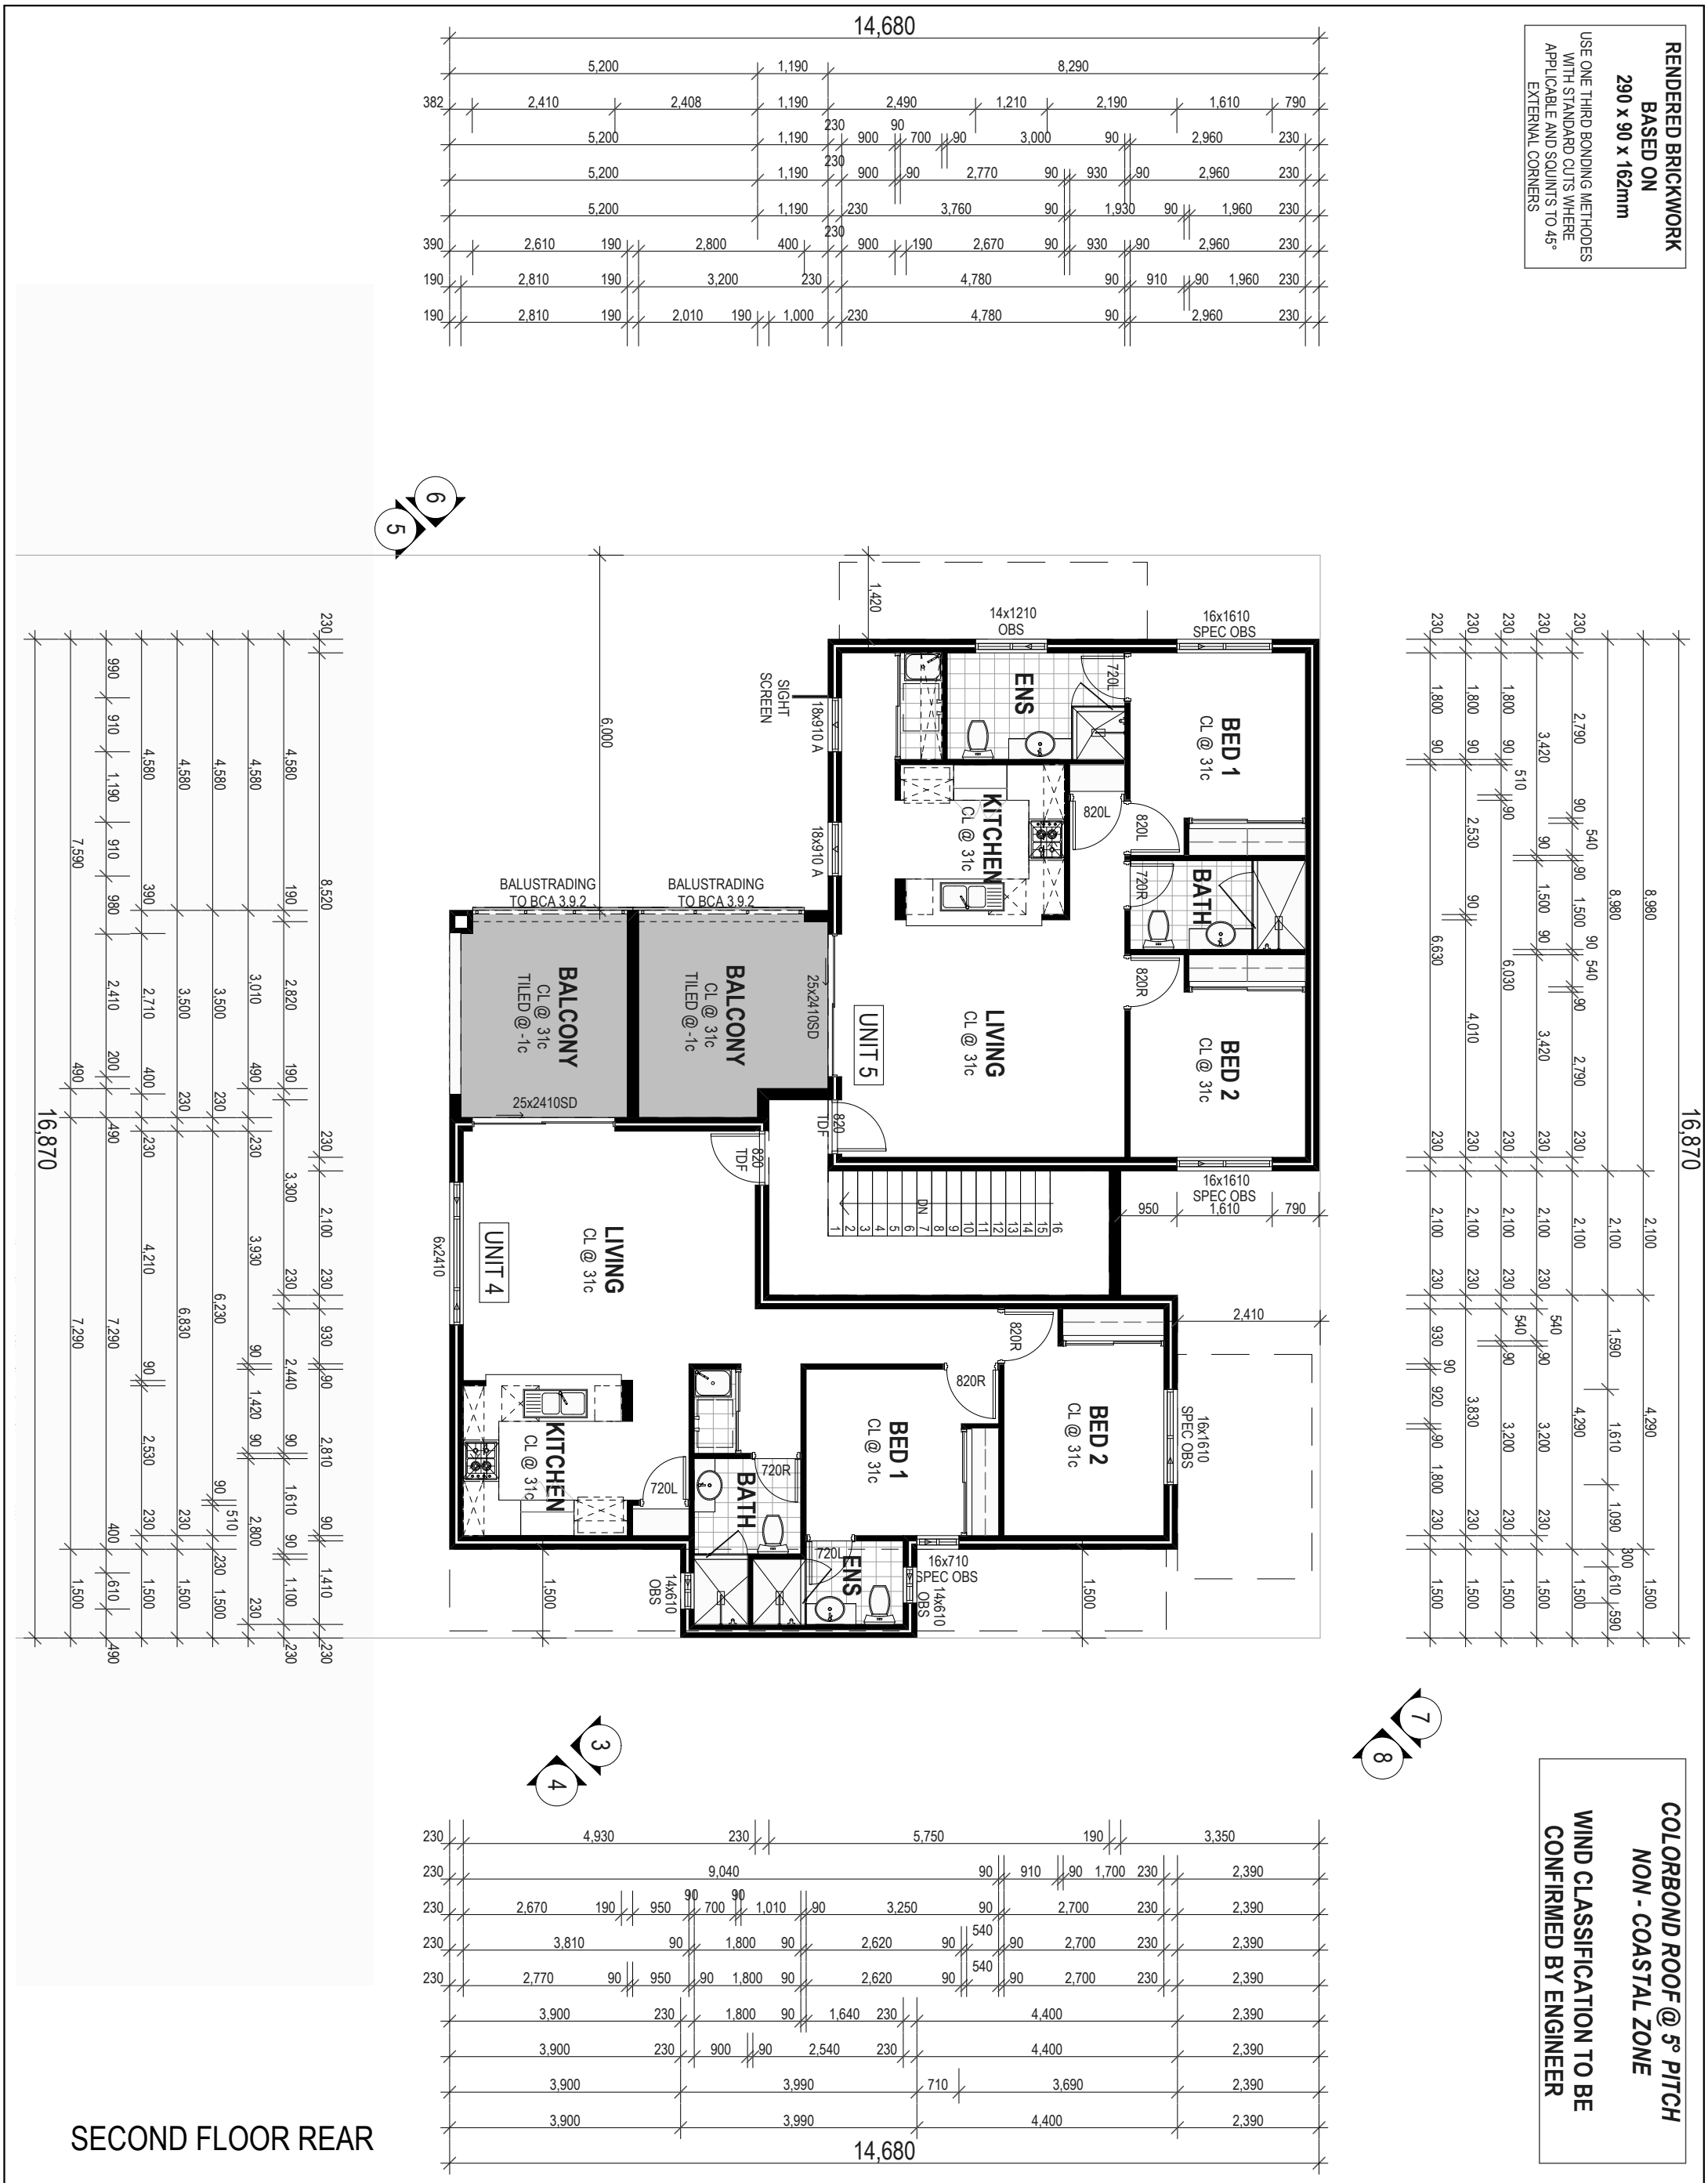

COLORBOND ROOF @ 5° PITCH NON - COASTAL ZONE

WIND CLASSIFICATION TO BE CONFIRMED BY ENGINEER

ashrose DESIGN

ph: 6460 2471 **mob**: 0400 040 682
web: www.ashrosedesign.com.au
email: darien@ashrosedesign.com.au

Copyright Darien Ash-Rose 2014

JOB #:	PAGE #:	DATE:	SCALE:	DRAWN BY:	REVISIONS
	9	24/02/14	1:100	DAR	

CLIENT:
GLORIA LAU

JOB ADDRESS:
203 BELMONT AVE, CLOVERDALE

THIS IS SHEET #____OF____
DRAWINGS REFERRED TO IN THE CONTRACT DATED THE_____OF_____20_____

PURCHASER_____
BUILDER_____

NOTES:
- ALL DIMENSIONS TO BE CHECKED ON SITE PRIOR TO COMMENCING CONSTRUCTION. CONTACT THE SITE SUPERVISOR IF ANY VARIANCE
- DIMENSIONS ARE TO BRICKWORK ONLY- PLASTER MARGIN NOT ALLOWED FOR
- HOLDING DOWN STRAPS TO ALL PIERS - LIFT OFF HINGES TO ENS & WC DOORS
- ROOF TIE DOWN IN ACCORDANCE WITH A.S 1684
- NO FLUES TO FRONT ELEVATION ROOF
- DOWN PIPES POSITIONS ARE DIAGRAMMATIC ONLY, FINAL POSITION ARE TO ROOF PLUMBER DISCRETION ON SITE
- ARCH DRAWINGS TO BE READ IN CONJUNCTION WITH ENGINEERS DRAWINGS